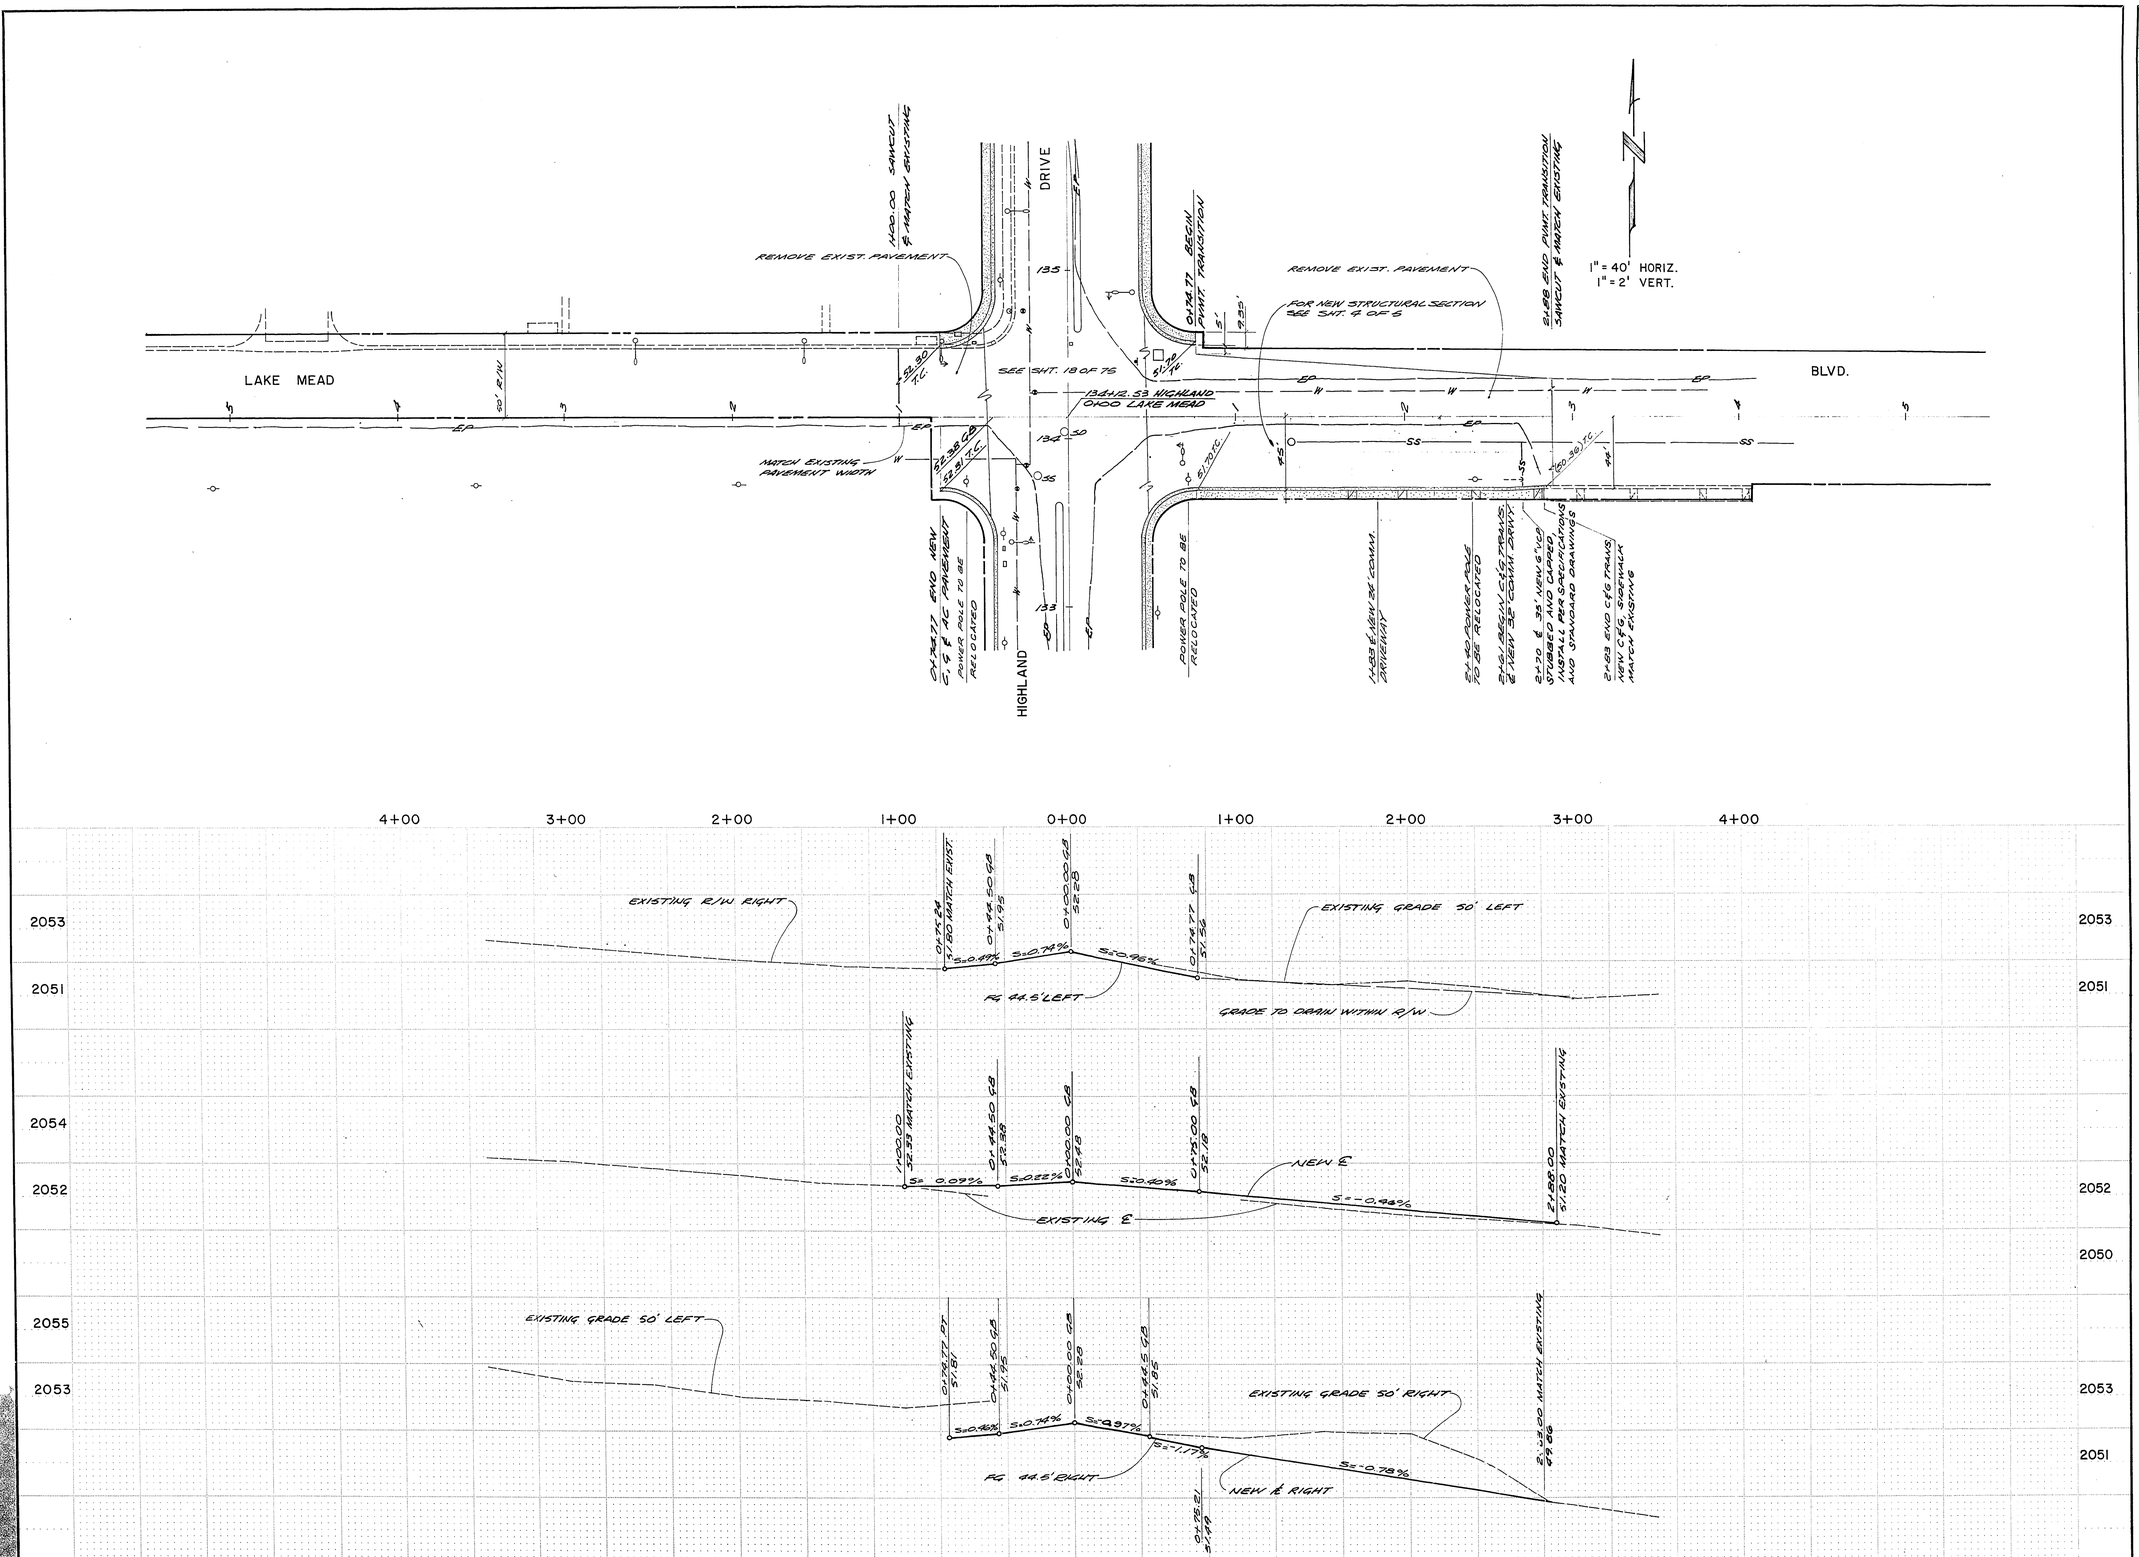

REVISIONS		
NO.	DESCRIPTION/DATE	BY

1/24/84

SPARKS, NEVADA
LAS VEGAS, NEVADA
SEATTLE, WASHINGTON
incorporated
ENGINEERS/PLANNERS

CITY OF LAS VEGAS
HIGHLAND DRIVE
CHARLESTON BOULEVARD TO CAREY AVENUE
PLAN AND PROFILE
LAKE MEAD BLVD.

JOB NO. 2-0241-004-821
DESIGNED DFP
DRAWN TAM & PBW
COMP.
CHECKED
DATE DECEMBER, 1982

23

23 OF 75 SHEETS

107-V856A