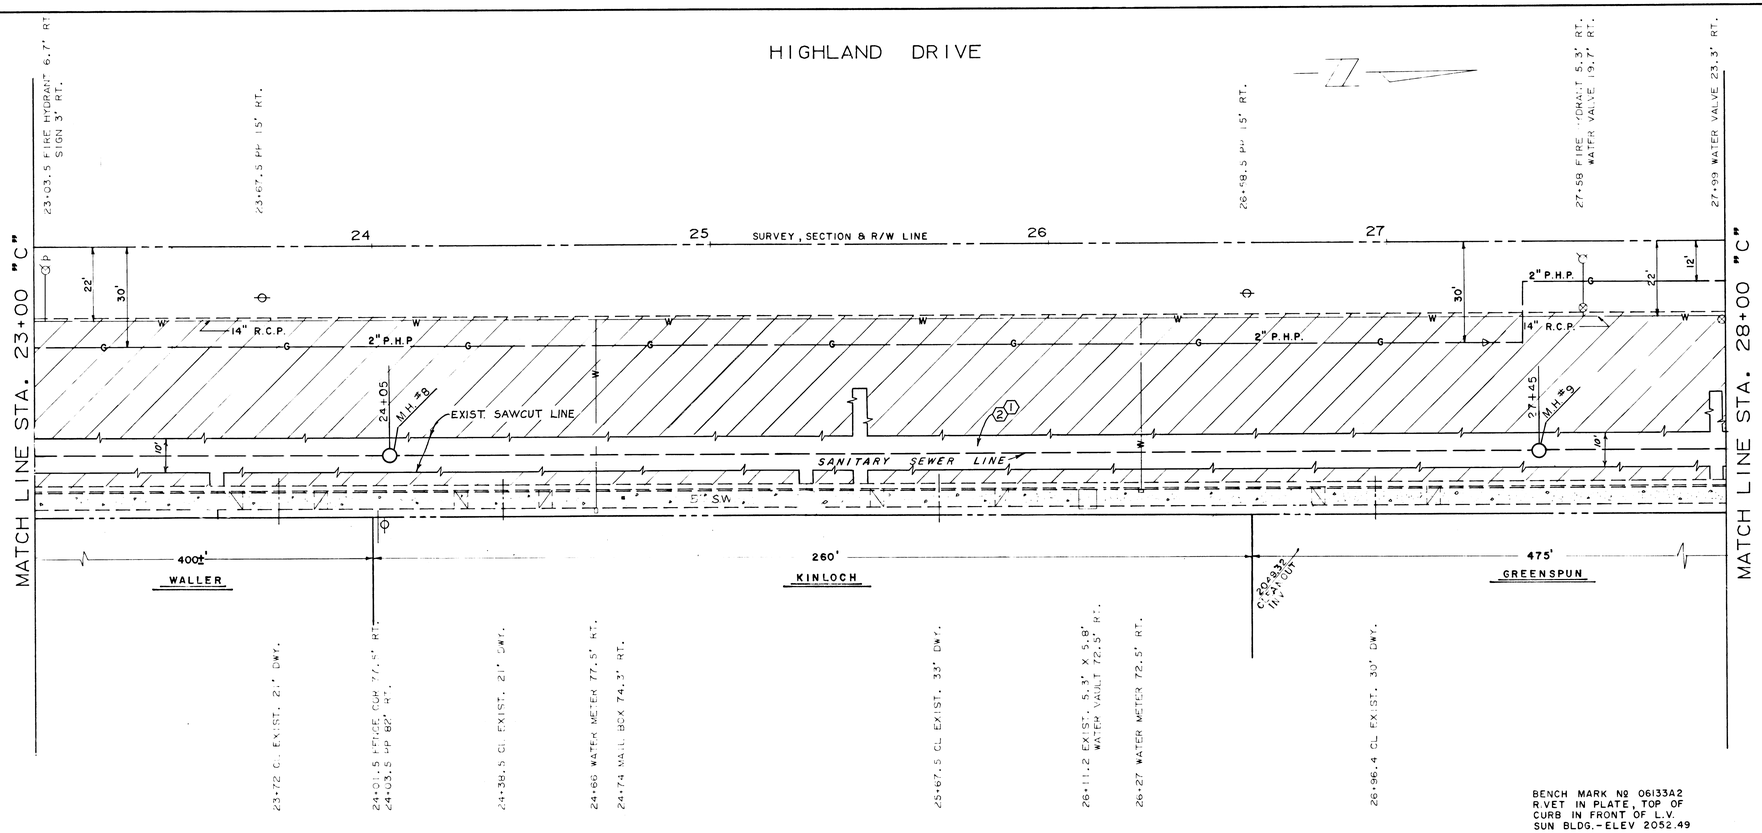

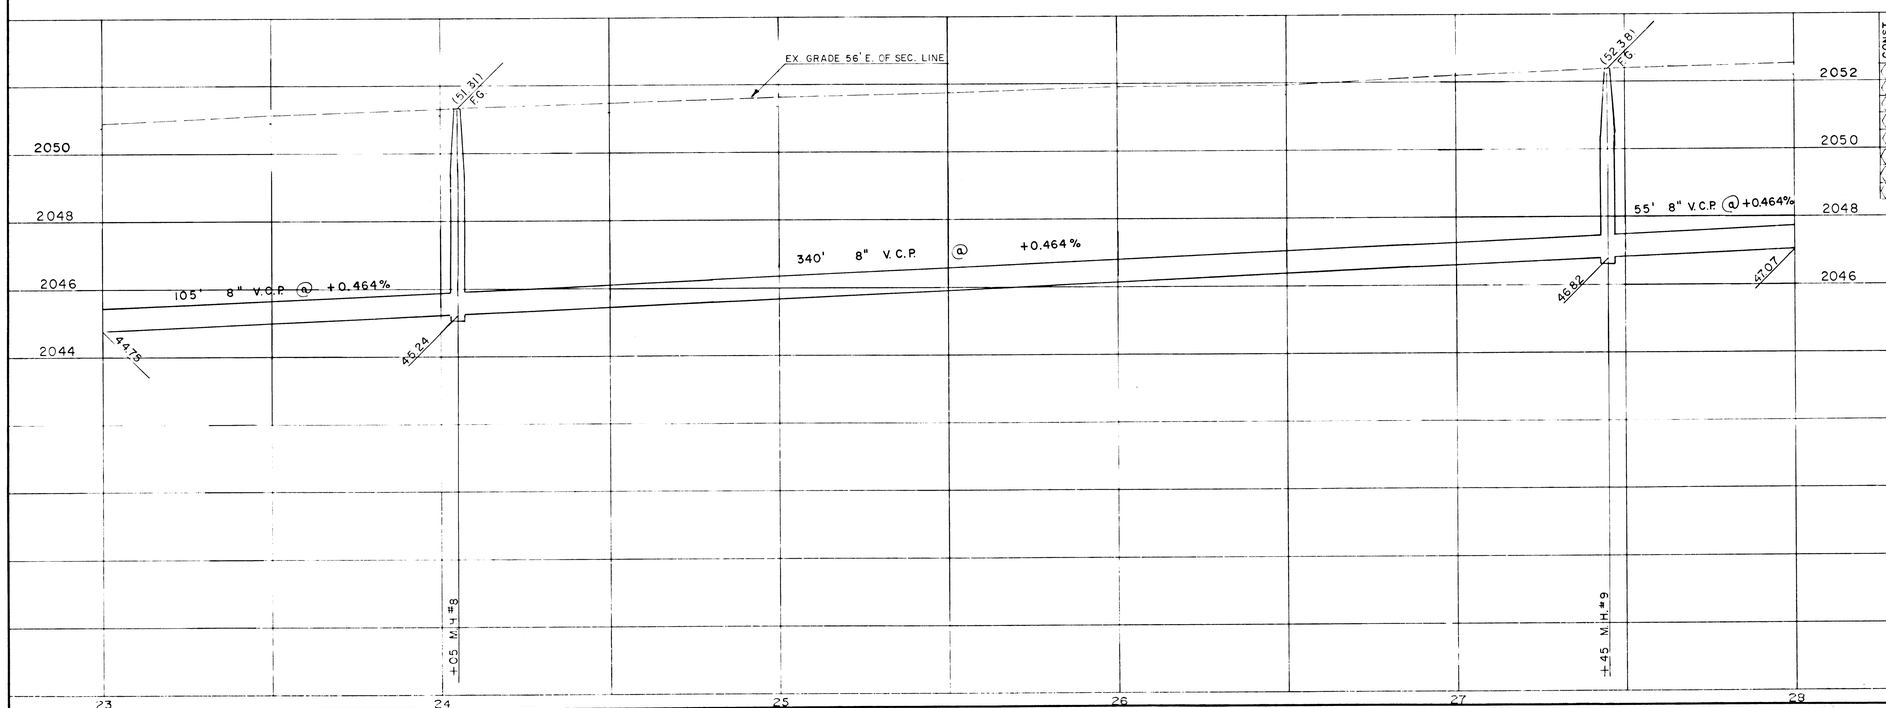

APPROX. QUANTITIES THIS SHEET

CONST. NO.	ITEM NO.	DESCRIPTION	QUANTITY	UNIT
1	201.1002	REMOVE A.C. PAVT.	577	SY
2	334.006	CONST. PERM. A.C. PATCH - 3"	577	SY
5				
8				
3				
4				

CONTRACT DRAWING
JUN 15 1973

NO.	DESCRIPTION	BY	DATE	APPROVAL

REVISIONS

CITY OF LAS VEGAS NEVADA
DEPARTMENT OF PUBLIC WORKS
SERVICES DIVISION

HIGHLAND DRIVE PERM. A.C. PATCH AND ALTA DRIVE TO STATEHOOD ST.

W.O. NO. 4079	F.BK. NO. 71-IX	DATE	DRAWING NO.
SC (H) 1" = 20'	SC (V) 1" = 2'		107-V903
DES. D. McGONEGLE			
DR. CALC. NP 618	M.S.G. JSH	MAY 73	FILE NO.
APPROVED: DIRECTOR OF PUBLIC WORKS V.B. Wilk		6/ul/73	SHEET 7 OF 10

REGISTERED PROFESSIONAL ENGINEER STATE OF NEVADA WILLIAM J. PURVIS CIVIL No. 3336

6/8/73

BID. No.-73.63 CONTRACT No.:-CLV 1063