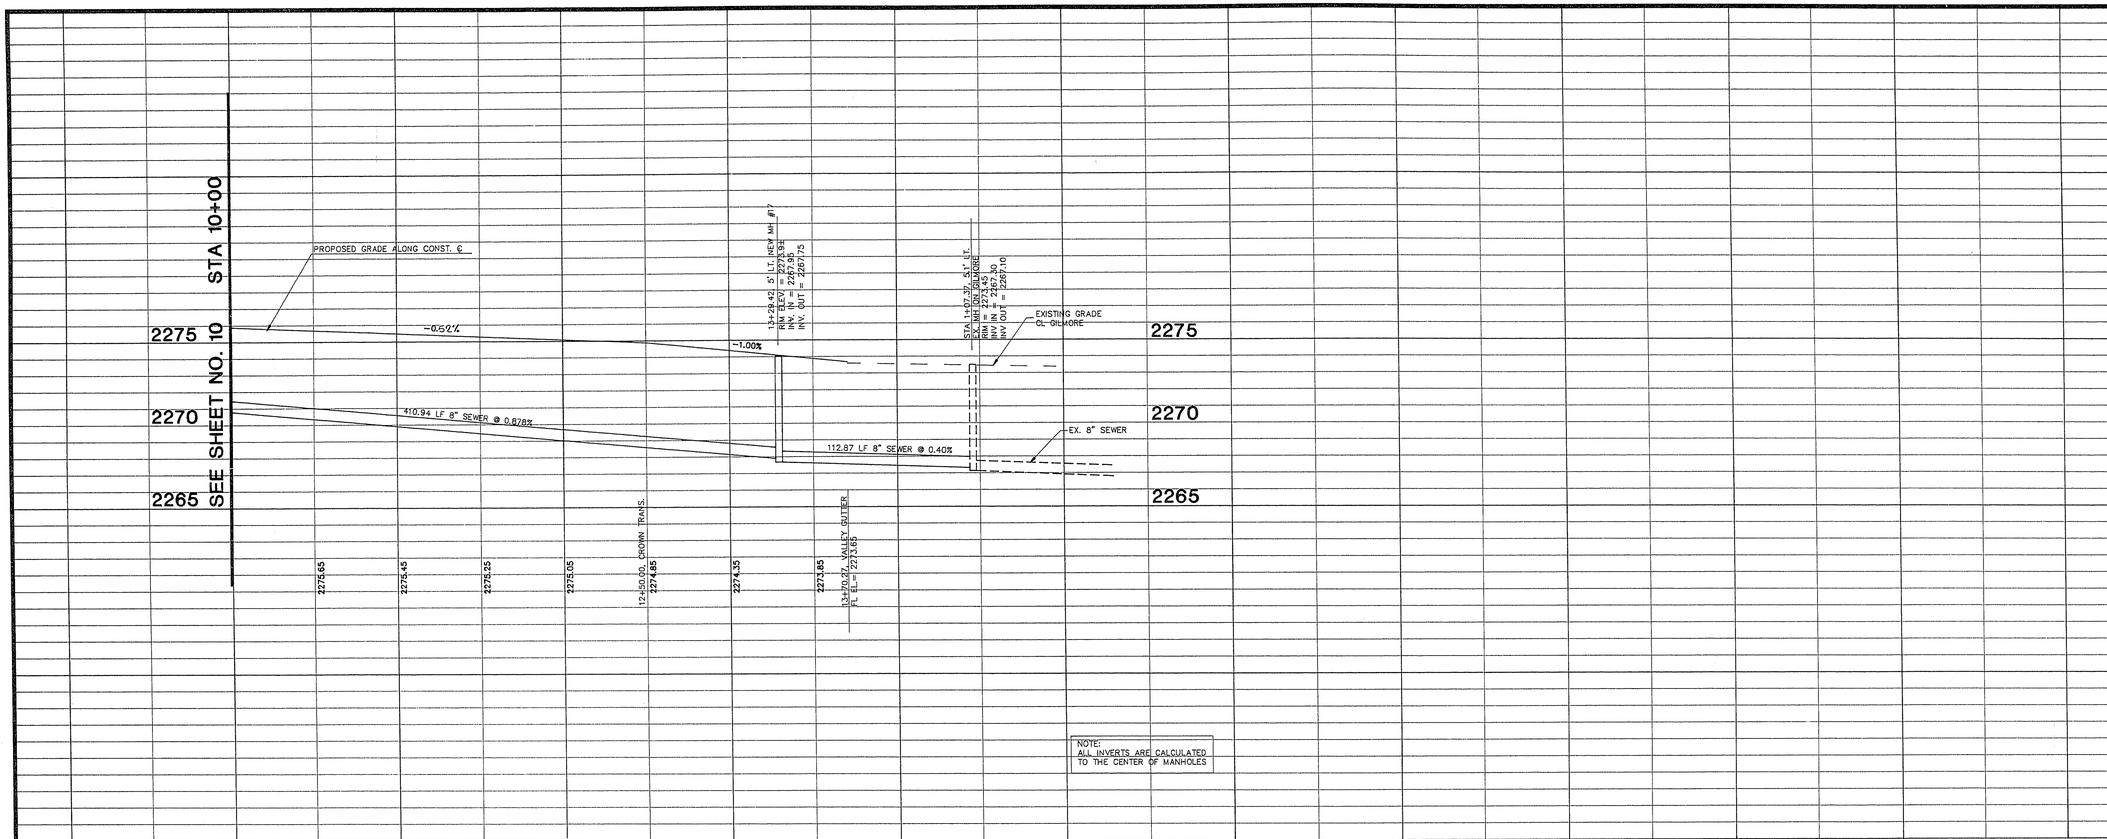

NOTE:
ALL INVERTS ARE CALCULATED TO THE CENTER OF MANHOLES

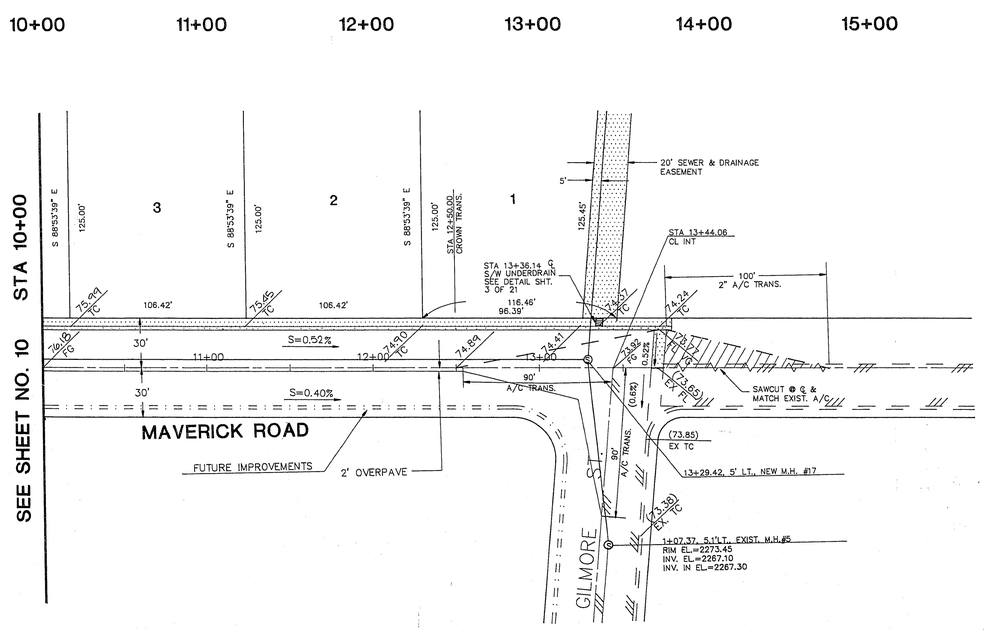

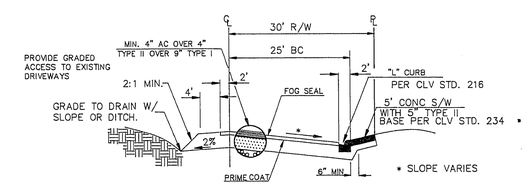

30' HALF STREET SECTION
NOT TO SCALE

NOTICE !

EXISTING UTILITIES SHOWN ON PLANS FOR THE CONVENIENCE OF THE CONTRACTOR ONLY. THE CONTRACTOR IS RESPONSIBLE FOR THE PROTECTION OF ALL UTILITIES. THE ENGINEER BEARS NO RESPONSIBILITY FOR UTILITIES NOT SHOWN OR SHOWN INCORRECTLY.

AVOID CUTTING UNDERGROUND UTILITIES. IT'S COSTLY.

CALL BEFORE YOU DIG

1-800-227-2600
UNDERGROUND SERVICE (USA)

NO.	DATE	BY	REVISION DESCRIPTION

Mark E. Jones

DATE 10/16/89

SOUTHWEST ENGINEERING
LAND PLANNING•MAPPING•DEVELOPMENT
4624 S. VEGAS DRIVE
LAS VEGAS, NEVADA 89108
PHONE: (702) 648-9700

TITLE: STREET/SEWER - PLAN AND PROFILE

PROJECT: FOXGLEN

WORK ORDER NO: 880215

DESIGN BY: G. GANN

DATE: AUG. 1989

SCALE: H: 1"=40' V: 1"=4'

SHEET 11 OF 21 SHEETS

1074-4089