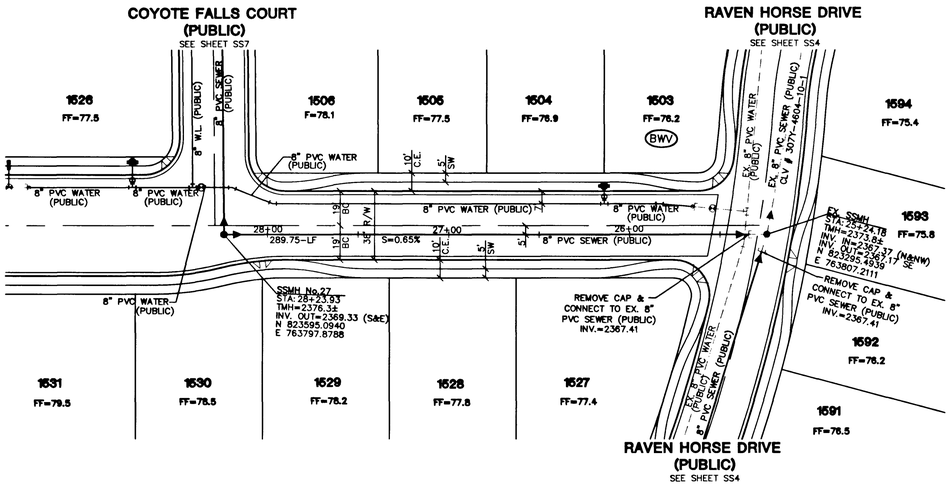

NOLENE STREAM STREET (PUBLIC)

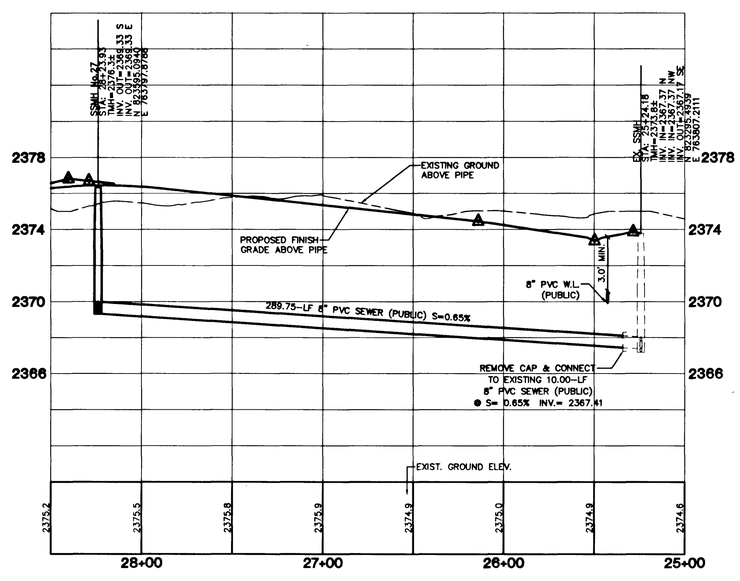

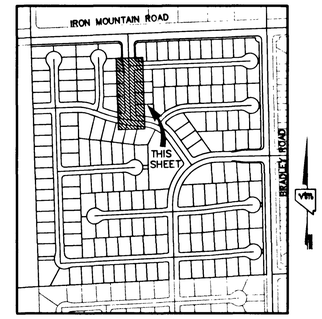

KEY MAP

GRAPHIC SCALE

40 0 20 40 80

1" = 40'

PROFILE SCALE:
HORIZ. 1" = 40'
VERT. 1" = 4'

NOTE: CONTRACTOR SHALL VERIFY HORIZONTAL AND VERTICAL LOCATION OF EXISTING UTILITIES AND NOTIFY THE DESIGN ENGINEER IMMEDIATELY OF ANY DISCREPANCIES PRIOR TO CONSTRUCTION.

BENCHMARK

PROJECT DATUM: NAVD88

(OLD) CTY OF LAS VEGAS BENCHMARK 1LV90-13NES
NAVD88 ELEVATION: 710.9608 METERS (2332.54 FEET)
PROJECT DESIGNED USING OLD BENCHMARK

(NEW) CTY OF LAS VEGAS BENCHMARK 1LV90-13NES
NAVD88 ELEVATION: 710.9181 METERS (2332.40 FEET)
(-0.14 FEET) TO GET NEW PUBLISHED DATUM

CMLV BM 41348 NAVD 88 ELEV=710.853
METERS (2332.52 FEET) 3" DIAMETER CONCRETE MONUMENT W/ BRASS COVER 8.5' EAST LINE OF N.E. CORNER SEC. 13T19R60E 10' EAST OF LARGE POWER POLE.

BASIS OF BEARINGS

THE BASIS OF BEARINGS FOR THIS PROJECT IS GRID NORTH AS DEFINED BY THE NEVADA COORDINATE SYSTEM OF 1983 (NCS83), EAST ZONE, (2701), DETERMINED BY CLARK COUNTY GIS CONTROL POINTS 802, 803, 804, AND 805, AS SHOWN ON A RECORD OF SURVEY ON FILE IN THE CLARK COUNTY, NEVADA, RECORDER'S OFFICE, IN BOOK 88 OF SURVEYS, AT PAGE 53.

Avoid cutting underground utility lines. It's costly.
Call before you Dig
1-800-227-2600

Avoid overhead power line contact. It's costly.
Call before you Overhead
1-702-593-6111

REV	DATE	BY	REVISION
7			
6			
5			
4			
3			
2			
1			

CITY OF LAS VEGAS

KB HOME
750 PILOT ROAD, SUITE F
LAS VEGAS, NV 89119
(702) 614-2500

vtn nevada
2727 SOUTH RAINBOW BOULEVARD LAS VEGAS, NEVADA 89146-5148
PH. (702) 873-7550 FAX (702) 362-2597
CONSULTING ENGINEERS ● PLANNERS ● LAND SURVEYORS

SEWER PLAN & PROFILE
NOLENE STREAM STREET
STA: 25+34.18 - 28+23.93

IRON MOUNTAIN RANCH VILLAGE 10 UNIT 2

DRAWN BY: R.M.S. OCT. '02
DESIGNED BY: R.M.S. OCT. '02
CHECKED BY: KPN OCT. '02
PROJECT NO: 5976-2
SCALE: 1"=40' HORIZ. 1"=4' VERT.

KENNETH P. NICHOLSON
CIVIL
No. 10539
STATE OF NEVADA
PROFESSIONAL ENGINEER
12-19-03
EXPIRES 12-31-03

SHEET
SS6
25 OF 26 SHEETS

DRAWING NO.
1074604-10-2

+:\5407\VILLAGE10\UNIT2\5976SS02.DWG (SS6)

62224