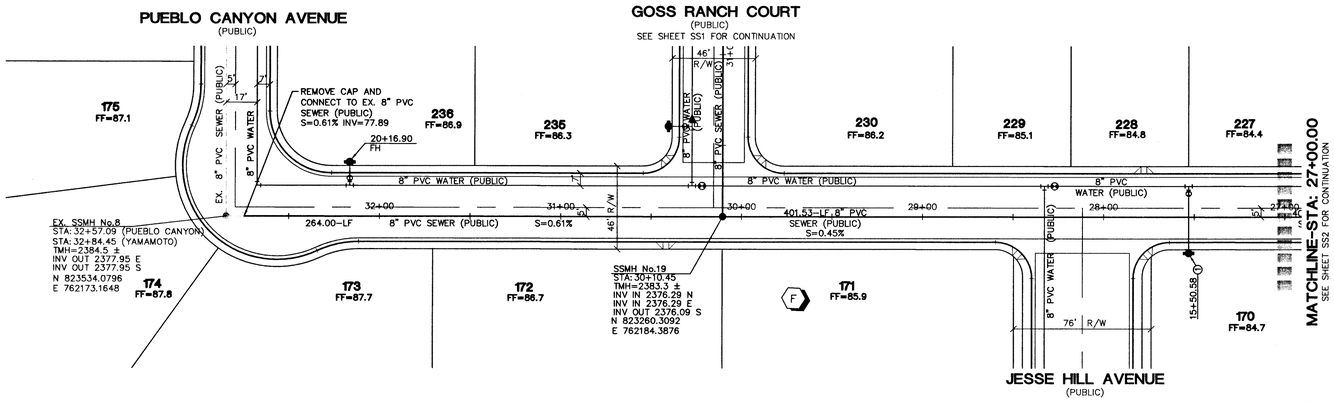

YAMAMOTO STREET
(PUBLIC)

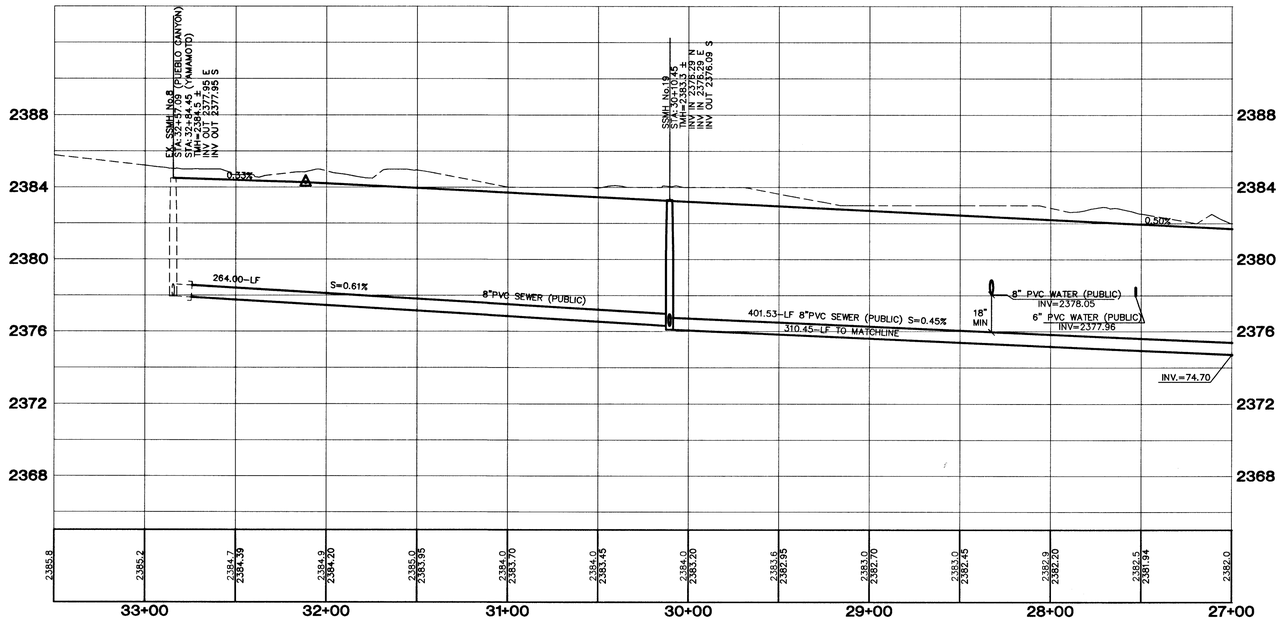

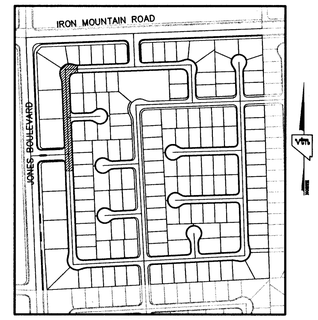

KEY MAP

GRAPHIC SCALE

40 0 20 40 80

1" = 40'

NORTH

NOTE:
ALL MH STATIONING IS BASED ON SEWER LENGTHS FROM MANHOLE TO MANHOLE. ALL MANHOLES ARE 48" SIZE MANHOLES PER STD. DWG #SD-1. UNLESS OTHERWISE SPECIFIED.

DISCLAIMER NOTE
UTILITY LOCATIONS SHOWN HEREON ARE APPROXIMATE ONLY. IT SHALL BE THE CONTRACTOR'S RESPONSIBILITY TO DETERMINE THE EXACT HORIZONTAL AND VERTICAL LOCATION OF ALL EXISTING UNDERGROUND AND OVERHEAD UTILITIES PRIOR TO COMMENCING CONSTRUCTION. NO REPRESENTATION IS MADE THAT ALL EXISTING UTILITIES ARE SHOWN HEREON. THE ENGINEER ASSUMES NO RESPONSIBILITY FOR UTILITIES NOT SHOWN OR UTILITIES NOT SHOWN IN THEIR PROPER LOCATION.

PROFILE SCALES:
HORZ. = 1"=40'
VERT. = 1"=4'

Avoid cutting underground utility lines. It's costly.
Call before you Dig
1-800-227-2600

Avoid overhead power line contact. It's costly.
Call before you Overhead
1-702-227-2929

PROJECT BENCHMARK

PROJECT DATUM: NAVD88

(OLD) CITY OF LAS VEGAS BENCHMARK 1LV90-13NES
NAVD88 ELEVATION: 710.9608 METERS (2332.54 FEET)
PROJECT DESIGNED USING OLD BENCHMARK

(NEW) CITY OF LAS VEGAS BENCHMARK 1LV90-13NES
NAVD88 ELEVATION: 710.9181 METERS (2332.40 FEET)
BRASS CAP IN CONCRETE AT S.W. CORNER OF DECATUR AND GRAND TETON

CNLV BM 413148, NAVD 88 ELEV=710.953
METERS (2332.52 FEET) 1" DIAMETER CONCRETE MONUMENT
77 FEET SOUTH & 54 FEET WEST N.E. CORNER
SEC. 13T19R60E 10' EAST OF LARGE POWER POLE
(-0.14 FEET) TO GET NEW PUBLISHED DATUM

BASIS OF BEARINGS

THE BASIS OF BEARINGS FOR THIS PROJECT IS GRID NORTH AS DEFINED BY THE NEVADA COORDINATE SYSTEM OF 1983 (NCS83), EAST ZONE, (2701), DETERMINED BY CLARK COUNTY GIS CONTROL POINTS 802, 803, 804, AND 805, AS SHOWN ON A RECORD OF SURVEY ON FILE N THE CLARK COUNTY, NEVADA, RECORDER'S OFFICE, IN BOOK 88 OF SURVEYS, AT PAGE 53.

668.39

REVISION	BY	DATE	REV

CITY OF LAS VEGAS

KB HOMES
750 PILOT ROAD SUITE F
LAS VEGAS, NEVADA 89119
(702) 614-2500

vtn nevada
2727 SOUTH RAINBOW BOULEVARD LAS VEGAS, NEVADA 89146-5148
PH. (702) 873-7550 FAX (702) 362-2597
CONSULTING ENGINEERS ● PLANNERS ● LAND SURVEYORS

SEWER PLAN AND PROFILE YAMAMOTO STREET STA: 32+84.45 TO 26+86.30

IRON MOUNTAIN RANCH VILLAGE 11 UNIT 2

DRAWN BY:	DESIGNED BY:	CHECKED BY:	PROJECT NO:	SCALE:
MKD	MKD	KFN	3977	1"=40' HORIZ. NA VERT.
MAY '03	MAY '03	MAY '03		

PROFESSIONAL ENGINEER STATE OF NEVADA
KENNETH F. NICHOLSON
No. 10539
CIVIL
EXPIRES 12-31-05

SHEET
SS2
23 OF 28 SHEETS

DRAWING NO.
1074604H-2

H:\3407\VILLAGE11\UNIT2\3977SS02.DWG