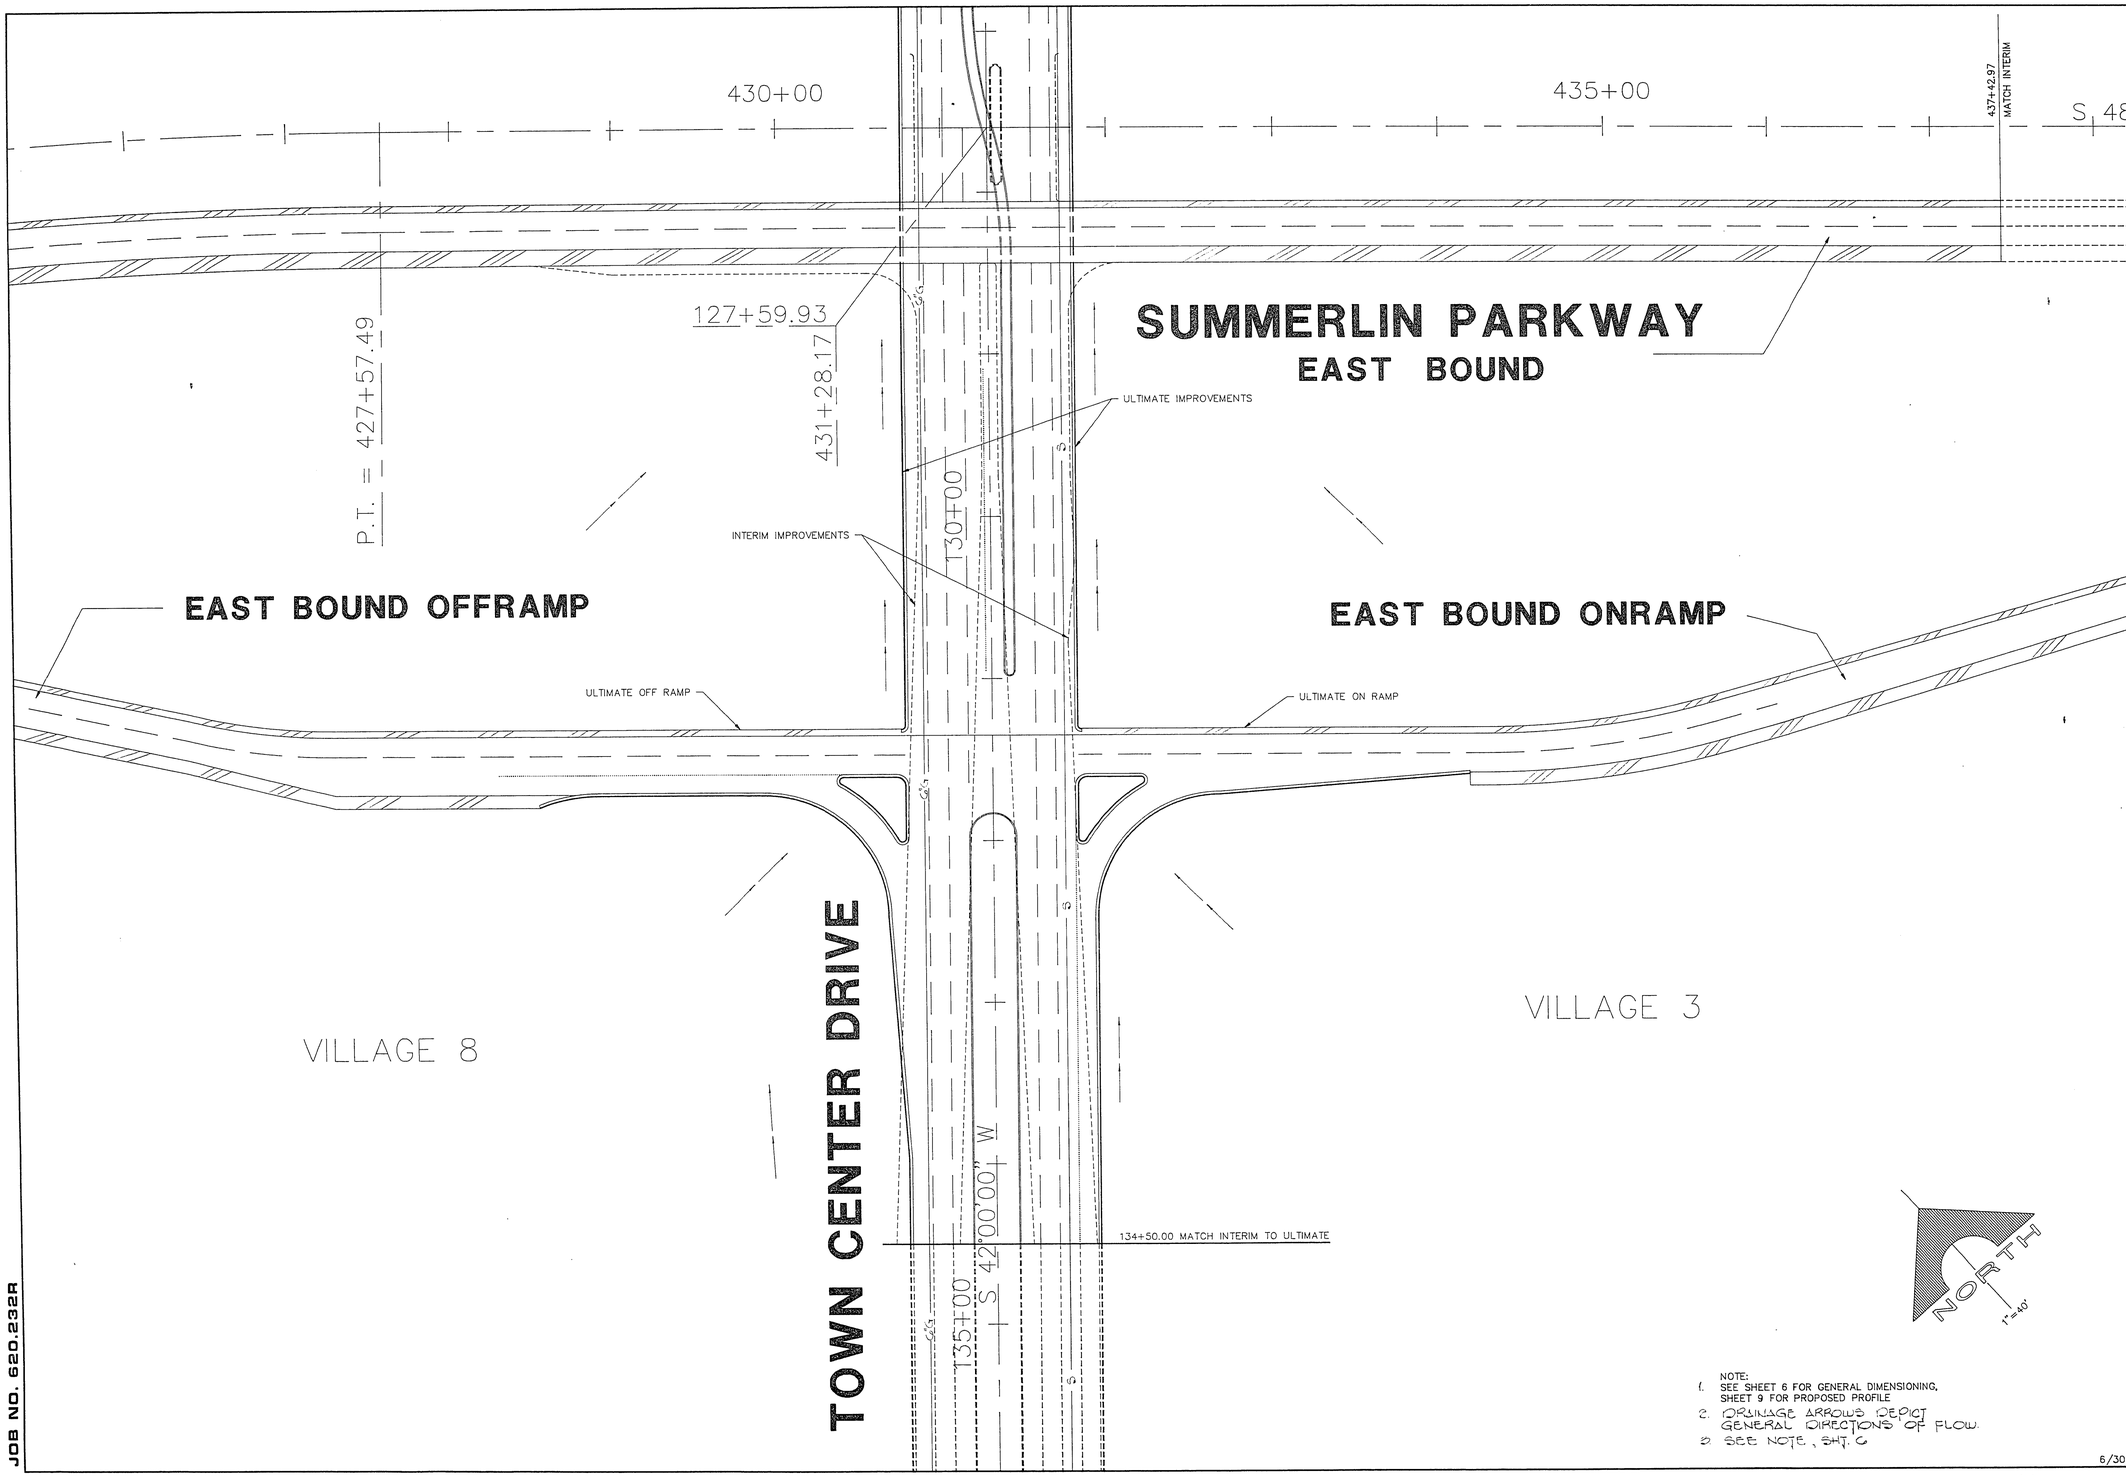


NOTE:
1. SEE SHEET 6 FOR GENERAL DIMENSIONING, SHEET 9 FOR PROPOSED PROFILE
2. DRAINAGE ARROWS DEPICT GENERAL DIRECTIONS OF FLOW.
3. SEE NOTE, SHT. 6

| REV. DATE | DESCRIPTION |
|---|---|
| | |

RECOMMENDED FOR APPROVAL
JAMES M. HASTINGS
CIVIL
R.E. NO. 3834
DATE 11/2/89

G.C. WALLACE, INC.
Engineering/Architecture
1555 SOUTH RAINBOW BLVD./LAS VEGAS, NEVADA 89102

HOWARD HUGHES PROPERTIES
TOWN CENTER DRIVE-SUMMERLIN PARKWAY INTERCHANGE
PRELIMINARY INTERIM-ULTIMATE
INTERFACE PLAN
SOUTH

SHEET 8 OF 9 SHEETS

6/30/89

JOB NO. 620.232R

107-V1709