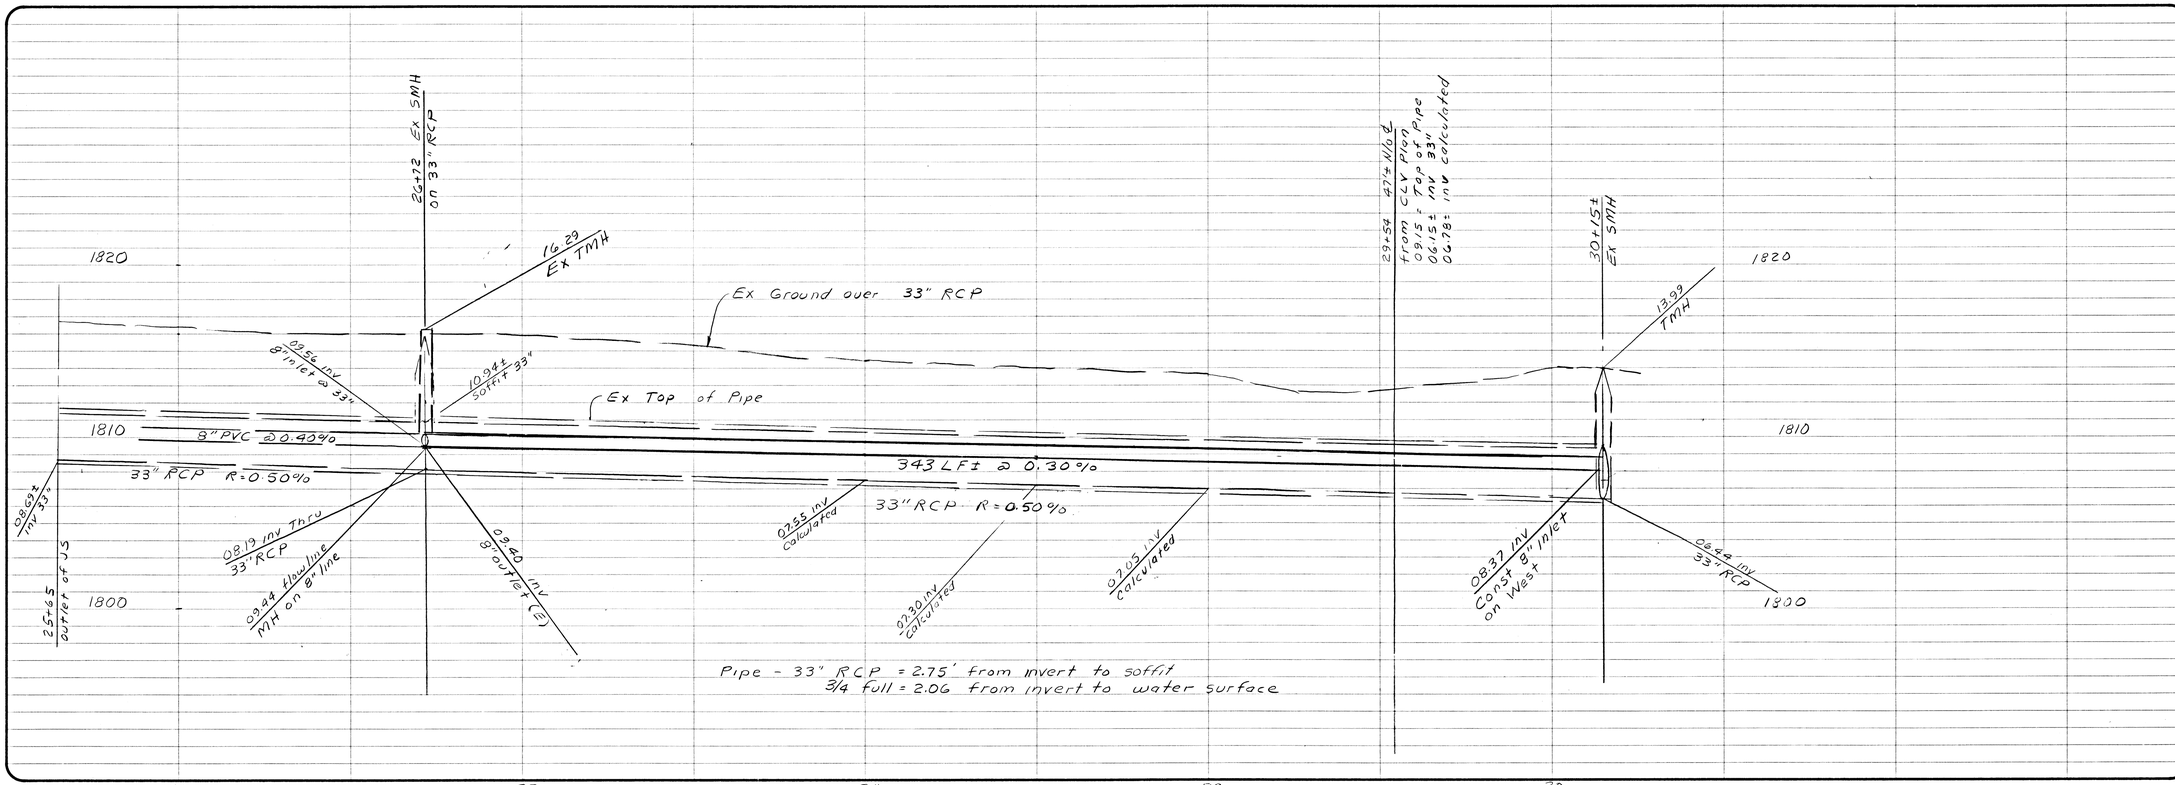

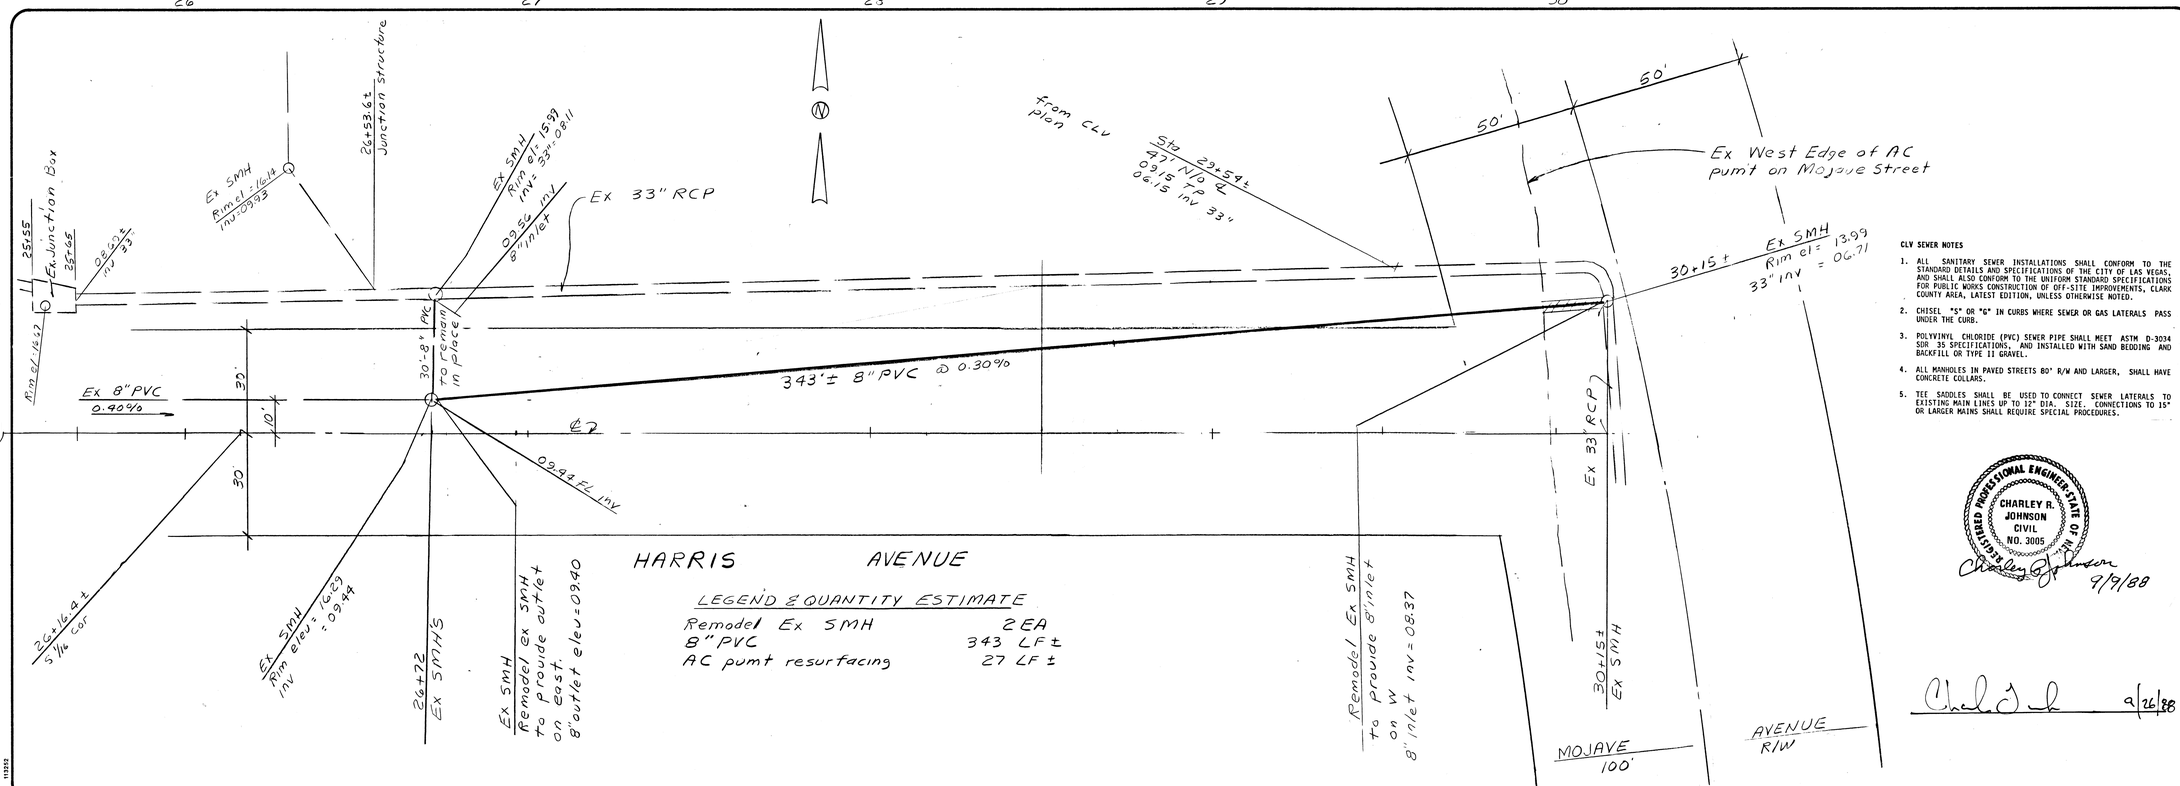

LEGEND & QUANTITY ESTIMATE

Remodel Ex SMH	2 EA
8" PVC	343 LF ±
AC pvmt resurfacing	27 LF ±

CLV SEWER NOTES

1. ALL SANITARY SEWER INSTALLATIONS SHALL CONFORM TO THE STANDARD DETAILS AND SPECIFICATIONS OF THE CITY OF LAS VEGAS, AND SHALL ALSO CONFORM TO THE UNIFORM STANDARD SPECIFICATIONS FOR PUBLIC WORKS CONSTRUCTION OF OFF-SITE IMPROVEMENTS, CLARK COUNTY AREA, LATEST EDITION, UNLESS OTHERWISE NOTED.
2. CHISEL "S" OR "G" IN CURBS WHERE SEWER OR GAS LATERALS PASS UNDER THE CURB.
3. POLYVINYL CHLORIDE (PVC) SEWER PIPE SHALL MEET ASTM D-3034 SDR 35 SPECIFICATIONS, AND INSTALLED WITH SAND BEDDING AND BACKFILL OR TYPE II GRAVEL.
4. ALL MANHOLES IN PAVED STREETS 80' R/W AND LARGER, SHALL HAVE CONCRETE COLLARS.
5. TEE SADDLES SHALL BE USED TO CONNECT SEWER LATERALS TO EXISTING MAIN LINES UP TO 12" DIA. SIZE. CONNECTIONS TO 15" OR LARGER MAINS SHALL REQUIRE SPECIAL PROCEDURES.

REGISTERED PROFESSIONAL ENGINEER STATE OF NEVADA
CHARLEY R. JOHNSON
CIVIL
NO. 3005
9/9/88

9/26/88

REV	DATE	BY	REVISION

CONSULTING ENGINEERS – PLANNERS
2300 PASEO DEL PRADO BUILDING A SUITE 100
LAS VEGAS, NEVADA 89102 PHONE (702) 873-7550

vetta nevada

TITLE: SEWER PLAN & PROFILE

PROJECT: HARRIS AVENUE SEWER

WO NO. 3453
BY CRJ
DATE 91
SCALE

SHEET 1 OF 1 SHEETS

84-1-57

307-V635