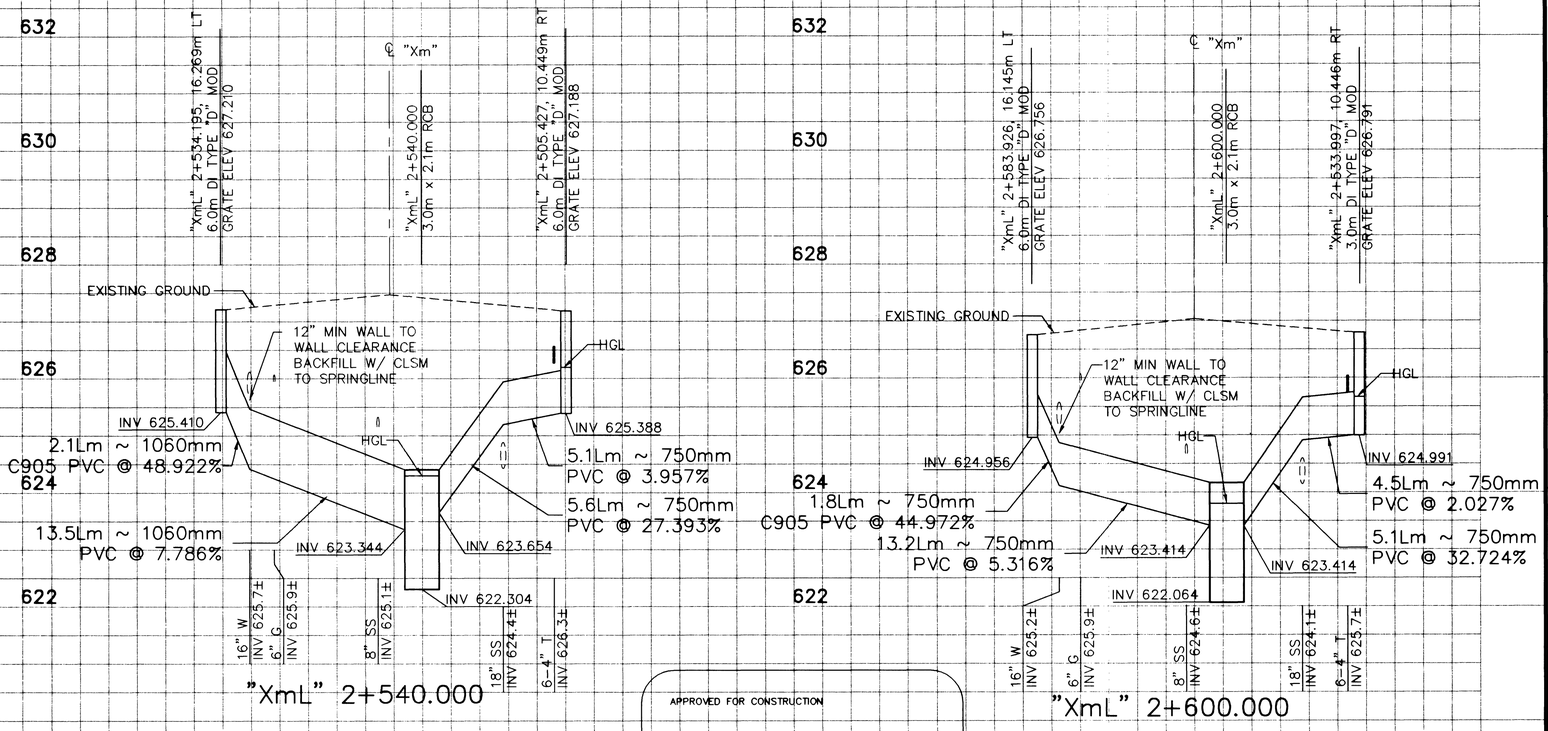

APPROVED FOR CONSTRUCTION

LAS VEGAS VALLEY WATER DISTRICT — DATE 5/20/02

NOTE:
ANY UTILITY WITHIN 150mm OF STORM DRAIN LATERAL MUST BE CONCRETE ENCASED

DATE	REVISIONS

PROJECT # 31604
DESIGN BY GMM
SCALE (V) 1:50
DATE MARCH 20, 2000
SCALE (H) 1:250
FLD. BK. # N/A

PARSONS BRINCKERHOFF
Las Vegas, Nevada

CITY OF LAS VEGAS NEVADA

DEPARTMENT OF PUBLIC WORKS

I-15 FREEWAY CHANNEL
STORM DRAIN LATERAL PROFILES
"XmL" 2+540.000 TO "XmL" 2+600.000

REGISTERED PROFESSIONAL ENGINEER STATE OF NEVADA
JOHN P. CLARK
No. 11569
CIVIL

DRAWING No. SD-16A 86A/241

METRIC

K:\31604\DI_CHARLESTON\SD-XX.DWG GHANEMM 05\16\02 07:41

43257