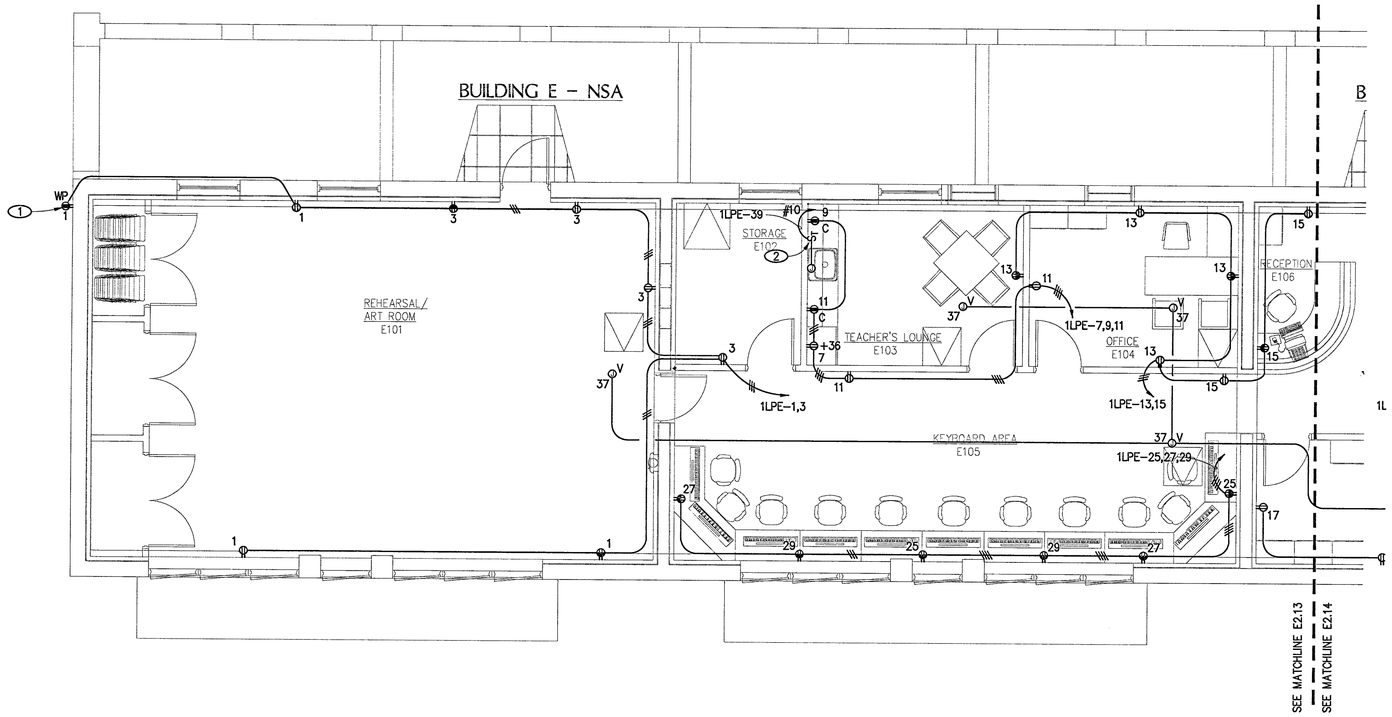

ENLARGED FLOOR PLAN-NEVADA SCHOOL OF THE ARTS

SCALE : 1/4" = 1'-0"

SHEET NOTES

1. REPLACE EXISTING GFCI RECEPTACLE AND RE-CIRCUIT AS SHOWN.
2. PROVIDE 120V. CONNECTION TO 3.0KW INSTA-HOT WATER HEATER(WH-2).

PLANS APPROVED
Building & Safety Dept.
City of Las Vegas, Nevada

DRM DEC 15 2006

Does Not Include Structural, Architectural, Plumbing/Mechanical or Off-Site Improvements. Meets No Change Without Approval. Plan is Not a Permit to Violate Any Ordinance

BUILDING MAP

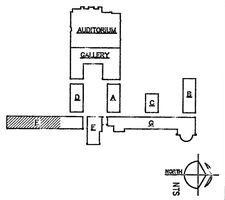

REVISIONS

CONSULTANT
KGA ARCHITECTURE
KITTRELL GARDNER AND ASSOCIATES, INC.
4455 SOUTH POLARIS AVENUE
LAS VEGAS, NEVADA 89103
WWW.KGAARCHITECTURE.COM
TELEPHONE: 702 . 367 . 6900
FACSIMILE: 702 . 367 . 2043

HISTORICAL
HERITAGE ARCHITECTURE & PLANNING
PHONE: 619-239-7888

CIVIL -
VTN NEVADA
PHONE: 702-873-7500

STRUCTURAL -
BARKER DROTTAR ASSOCIATES STRUCTURAL ENGINEERS
PHONE: 702-382-8000

MECHANICAL - PLUMBING - ELECTRICAL - LIFE SAFETY - ACOUSTICAL - GENERAL LIGHTING
JBA CONSULTING ENGINEERS
PHONE: 702-362-9200

STAGE LIGHTING & DESIGN -
CD+M LIGHTING DESIGN GROUP
PHONE: 818-230-2323

LANDSCAPE -
JWZUNINO & ASSOCIATES
PHONE: 702-253-9200

COST ESTIMATING -
RIDER HUNT LEVETT & BAILEY
702-227-6888

ADA ACCESSIBILITY
ENDELMAN AND ASSOCIATES
PHONE: 206-324-6462

FIFTH STREET SCHOOL
REHABILITATION
BUILDING DEPARTMENT SUBMITTAL

REVISED 12-27-07

CITY OF LAS VEGAS REDEVELOPMENT AGENCY

STAMP

OWNER: CITY OF LAS VEGAS
DEPARTMENT OF PUBLIC WORKS
ARCHITECTURAL SERVICES

400 EAST STEWART AVENUE
LAS VEGAS, NEVADA 89101
PHONE: (702) 229-6535
FAX: (702) 384-4846
TDD: (702) 386-9108

DRAWN

TITLE
POWER FLOOR PLAN

DATE
12/12/2006

SCALE
1/4" = 1'-0"

JOB NO

CLV DWG NO
513-65E

SHT NO
E2.13

#06.0109

REVISED 8/27/03

DRAWINGS AS INSTRUMENTS OF SERVICE ARE THE PROPERTY OF THE DESIGN PROFESSIONAL, WHOSE STAMP OF CERTIFICATION APPEARS ON THE DRAWINGS AND SPECIFICATIONS ANY USE OR REPRODUCTION IN WHOLE OR IN PART WITHOUT WRITTEN CONSENT IS STRICTLY PROHIBITED COPIES OF THE DRAWINGS AND SPECIFICATIONS RETAINED BY THE CLIENT MAY BE UTILIZED ONLY FOR OCCUPYING THE PROJECT FOR WHICH THEY WERE PREPARED AND NOT FOR THE CONSTRUCTION OF ANY OTHER PROJECT. N.A.C. 623.7801

113380

P:\06.0109\Drawings\Electrical\060109-E213.dwg, 12/5/2006 3:03:05 PM, tmdrews