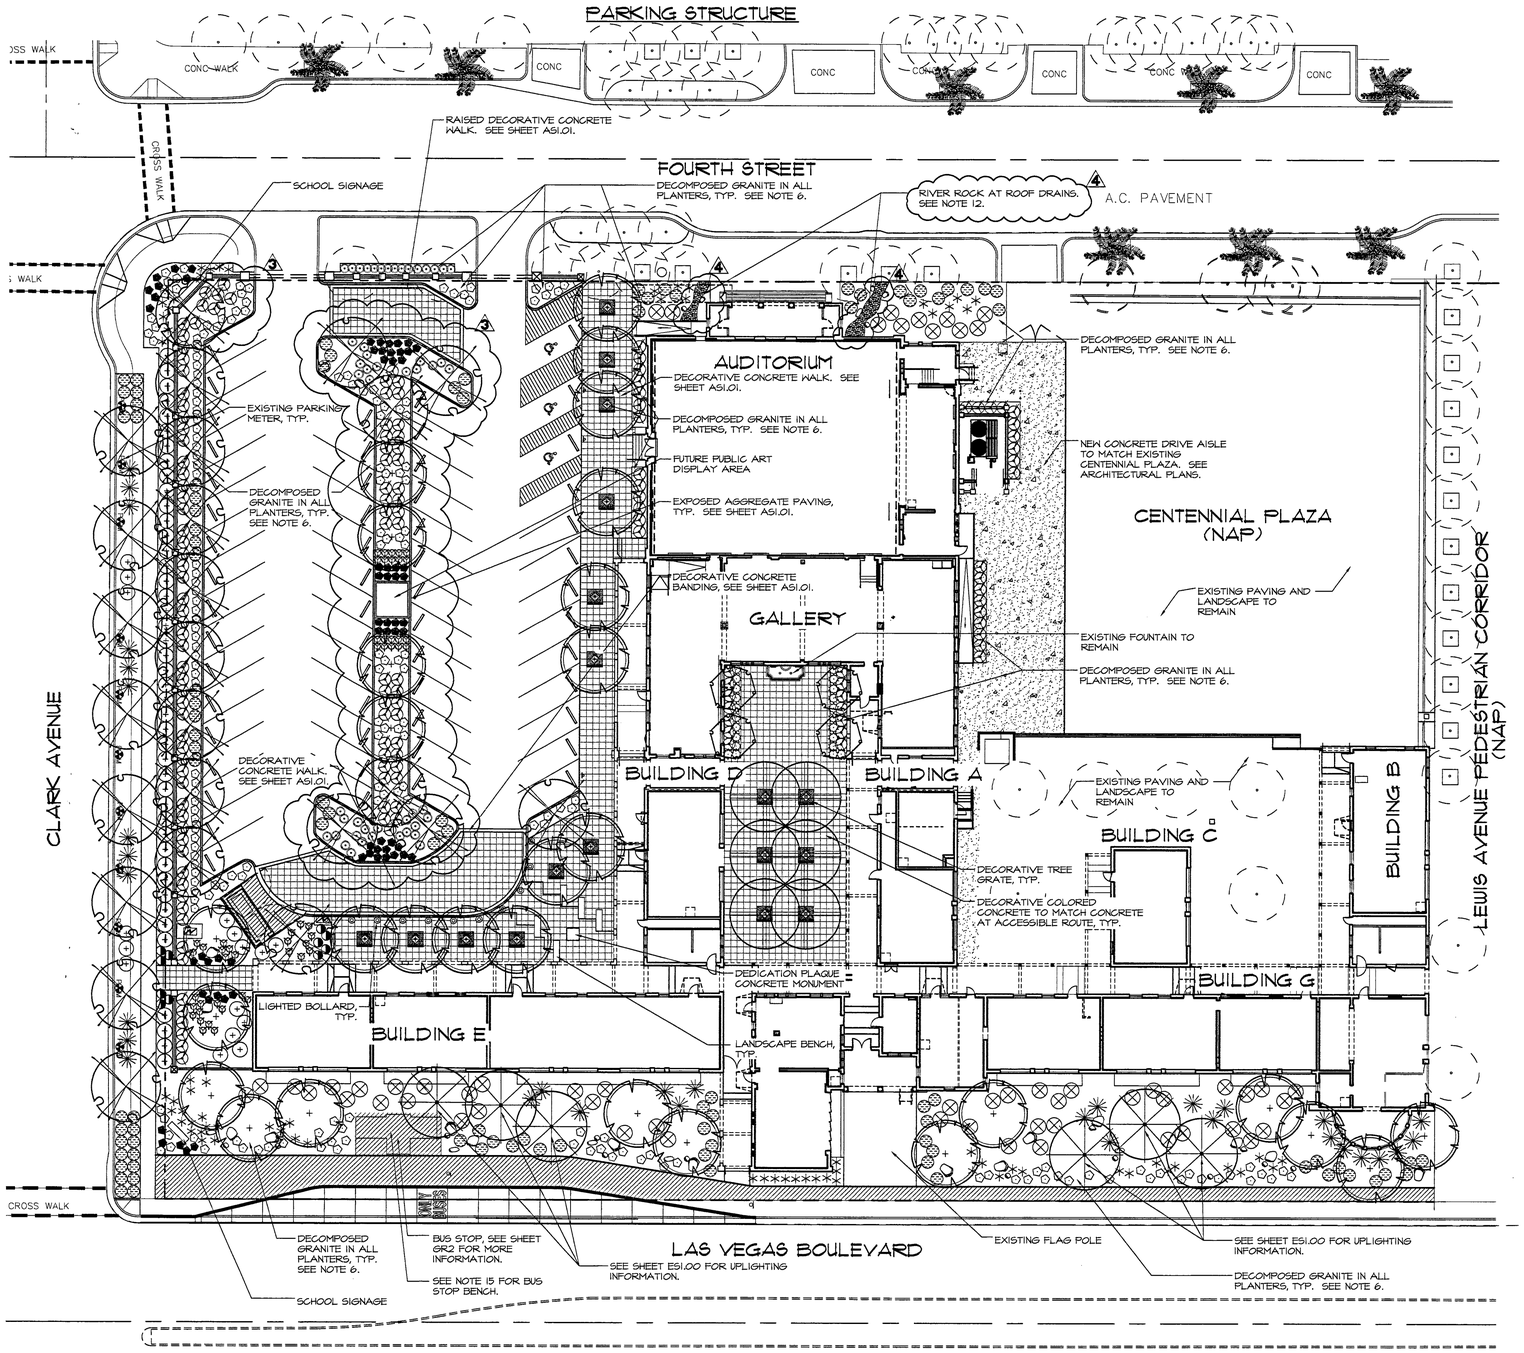

PLANT SCHEDULE

SYMBOL	BOTANICAL NAME	COMMON NAME	QTY.	SIZE	REMARKS
	TREES				
	CERCIDIUM X 'DESERT MUSEUM'	DESERT MUSEUM PALO VERDE	6	24" BOX	MULTI-TRUNK
	CHITALPA TASHKENTENSIS 'PINK DAWN'	CHITALPA	24	24" BOX	
	ELAEOCARPUS DICIPIENS	JAPANESE BLUEBERRY	4	24" BOX	
	FRAXINUS VELUTINA 'RIO GRANDE'	FAN TEX ASH	25	24" BOX	
	FRAXINUS VELUTINA 'RIO GRANDE'	FAN TEX ASH	6	48" BOX	
	EXISTING TREES TO REMAIN				
	EXISTING PALM TREE				
	EXISTING TREE				
	SHRUBS				
	LEUCOPHYLLUM LANGMANIAE 'RIO BRAVO'	RIO BRAVO SAGE	61	5 GAL	
	SENNA (CASSIA) OLIGOPHYLLA 'OUTBACK'	OUTBACK CASSIA	57	5 GAL	
	XYLOSMA CONGESTUM 'COMPACTA'	COMPACT XYLOSMA	148	5 GAL	
	GROUNDCOVERS				
	DALEA GREGGII	TRAILING INDIGO BUSH	94	5 GAL	
	LANTANA SPECIES 'NEW GOLD'	NEW GOLD LANTANA	187	5 GAL	
	LANTANA MONTEVIDENSIS	PURPLE TRAILING LANTANA	66	5 GAL	
	MALEPHORA LUTEA	ROCKY POINT ICEPLANT	11	5 GAL	
	TRACHELOSPERMUM ASIATICUM	ASIATIC JASMINE	22	5 GAL	
	ACCENTS				
	DASYLIRION WHEELERI	DESERT SPOON	32	5 GAL	
	DIETES BICOLOR	EVERGREEN IRIS	50	5 GAL	
	HESPERALOE PARVIFLORA	RED YUCCA	10	5 GAL	
	MUHLENBERGIA CAPILLARIS 'REGAL MIST'	REGAL MIST DEER GRASS	51	5 GAL	

GENERAL NOTES:

1. CONTRACTOR IS RESPONSIBLE TO VERIFY ALL PLANT QUANTITIES. THE PLANT SCHEDULE IS INTENDED AS A REFERENCE ONLY.
2. LANDSCAPE ARCHITECT IS TO APPROVE ALL PLANT MATERIAL PRIOR TO INSTALLATION WITH PRIOR NOTICE OF 48 HOURS.
3. PLANT MATERIAL IS TO HAVE IDENTIFICATION TAGS ON 10% OF THE TOTAL QUANTITY OF EACH SPECIES, SHOWING GENUS, SPECIES, VARIETY, ETC.
4. CONTRACTOR TO PROVIDE MATCHING SIZES AND FORMS OF LIKE SHRUB SPECIES AS SHOWN ON DRAWINGS.
5. CONTRACTOR TO PROVIDE POSITIVE DRAINAGE AWAY FROM ALL STRUCTURES, WALLS, AND ON ALL SIDEWALKS ACCORDING TO ALL CODES, REGULATIONS, AND REQUIREMENTS.
6. DECOMPOSED GRANITE, 1/2" MINUS, COLOR: "PALOMINO CORAL", 2" DEPTH TYPICAL IN ALL PLANTING BEDS. DECOMPOSED GRANITE SHALL CONTAIN 60% AGGREGATE AND 40% FINES. CONTRACTOR TO RECEIVE VERIFICATION FROM ROCK SUPPLIER AND PRESENT VERIFICATION TO THE OWNER PRIOR TO ANY CONSTRUCTION.

   WHOLESALE DEALER:
   KALAMAZOO MATERIALS, INC.
   6875 NORTH ORACLE ROAD
   TUSCON, AZ 85704
   TELEPHONE: (702) 246-4135
   CONTACT: CARRISA D'ALESSIO
7. ALL PLANTING AREAS IN THE COURTYARD ARE TO BE OVER-EXCAVATED TO A DEPTH OF 24", THEN FILLED WITH ONE PART TOP SOIL TO ONE PART SOILS PLUS BY BIOREM. COMPACT AREA AS NEEDED, ADDING MORE SOIL AND SOILS PLUS AS NEEDED. SEE SPECIFICATIONS.
8. CONTRACTOR TO INSTALL ROOT GUARD AT THE PERIMETER/EDGE OF PAVEMENT OF ALL PARKING ISLANDS AND ANY OTHER PLANTING AREAS NOTED ON THE PLANTING PLAN. CONTRACTOR TO INSTALL ROOT GUARD PER MANUFACTURER'S SPECIFICATIONS AND RECOMMENDATIONS.

   MODEL: UB 24-2
   MANUFACTURER: DEEP ROOT PARTNERS, L.P.
   345 LORTON AVENUE
   BURLINGAME, CA 94010
   TELEPHONE: (800) 458-1668
9. CONTRACTOR TO PROTECT AND PRESERVE EXISTING LANDSCAPE AS NOTED ON SHEET L1.01. ANY PLANT MATERIAL OR LANDSCAPE MATERIALS DAMAGED BY DEMOLITION OR CONSTRUCTION IS TO BE REPLACED AT THE CONTRACTOR'S EXPENSE. CONTRACTOR IS TO REPLACE DAMAGED PLANT MATERIAL WITH MATERIAL OF THE SAME SIZE, GENUS, SPECIES, FORM, ETC.
10. LANDSCAPE BOULDERS ARE TO BE GRANITE AND ROUND IN SHAPE. COLOR TO MATCH ROCK GROUND COVER. CONTRACTOR SHALL SUBMIT A SAMPLE TO OWNER'S REPRESENTATIVE FOR APPROVAL. CONTRACTOR TO SET 1/4 OF ROCK DIAMETER INTO FINISH GRADE. BOULDERS TO BE 2' TO 4' IN DIAMETER, SIZED ACCORDING TO THE FOLLOWING PERCENTAGES:

    20% 4' LARGEST DIAMETER
    40% 3' LARGEST DIAMETER
    40% 2' LARGEST DIAMETER

    TOTAL QUANTITY OF BOULDERS: 34
11. SEE SHEET L4.01 FOR IRRIGATION AND SHEET L1.01 FOR MAINTENANCE OF EXISTING PLANT MATERIAL TO REMAIN. REFER TO SHEET L5.01 FOR PLANTING DETAILS.
12. ARIZONA RIVER ROCK, 2"-4" SIZE, 4" MIN. DEPTH, SHALL BE LOCATED AT ROOF DRAIN EXITS LOCATED IN LANDSCAPE PLANTERS AS SHOWN ON PLAN.
13. LANDSCAPE BENCH: (PER CLV OAS STANDARDS) COLOR TERRACOTTA, SMOOTH TEXTURE, MATTE FINISH.

    QUICKCRETE PRODUCTS:
    741 N PARKRIDGE AVE
    PO BOX 639
    NORCO, CA 91760
    (904) 731-6240

    MODEL: QI-VIC-84B
    W/SKATE STOP GROOVE &
    CENTER DIVIDER
    QUANTITY: 5
14. TREE GRATE:

    WABASH VALLEY:
    505 E MAIN STREET
    PO BOX 5
    SILVER LAKE, IN 46842
    (800) 253-8619

    MODEL: TG160
    QUANTITY: 18
15. BUS STOP BENCH:

    LANDSCAPEFORMS
    431 LAWNDALE AVENUE
    KALAMAZOO, MI 49048
    (800) 521-2546

    MODEL: PRESIDIO COLLECTION
    STRAIGHT FIVE UNIT SEAT, BENCH STYLE
    COLOR BY ARCHITECT
    QTY: 1
16. TRASH RECEPTACLE WITH ASH URN:

    LANDSCAPEFORMS
    431 LAWNDALE AVENUE
    KALAMAZOO, MI 49048
    (800) 521-2546

    MODEL: PRESIDIO COLLECTION
    TOP OPENING RECEPTACLE WITH ASH URN, 30 GAL. CAPACITY
    COLOR BY ARCHITECT
    QTY: 10

APPROVED LANDSCAPING PLAN

2/9/07
Planning & Development Department

UNDERGROUND SPRINKLING SYSTEM REQUIRED IN ALL LANDSCAPED AREAS

RECEIVED
FEB 08 2007
CITY OF LAS VEGAS BUILDING DEPT.

AVOID DITCHING UNDERGROUND UTILITIES LAS VEGAS, NEVADA
Call before you OVERHEAD
1-702-593-6111
SAFETY SERVICES DIVISION

AVOID DITCHING UNDERGROUND UTILITIES LAS VEGAS, NEVADA
Call before you Dig.
1-800-227-2600
UNDERGROUND SERVICE ALERT (USA)

MZUNINO&ASSOCIATES
LANDSCAPE ARCHITECTURE • LAND PLANNING
3101 South Jones Blvd. • Las Vegas • Nevada 89146
Phone (702) 253-9390 • Fax: (702) 253-1016 • E-Mail: jim@mzunino.com

0 20' 40' 80'
SCALE: 1" = 20'-0"

NORTH

113245

REVISIONS
3. CLV COMMENTS 1/4/07
4. OWNER COMMENTS 2/2/07

CONSULTANT
KGA ARCHITECTURE
4495 SOUTH POLARIS AVENUE
LAS VEGAS, NEVADA 89103
WWW.KGAARCHITECTS.COM
TELEPHONE 702 . 367 . 6000
FACSIMILE 702 . 367 . 2043
HISTORICAL – HERITAGE ARCHITECTURE CONSULTING ENGINEERS PHONE: 619-229-7888
CIVIL – VTN NEVADA PHONE: 702-873-7520
STRUCTURAL – BARKER DROTTAR ASSOCIATES STRUCTURAL ENGINEERS PHONE: 702-319-5000
MECHANICAL – PLUMBING – ELECTRICAL – LIFE SAFETY – ACOUSTICAL – GENERAL LIGHTING JBA CONSULTING ENGINEERS PHONE: 702-362-5200
STAGE LIGHTING & DESIGN – CDMI LIGHTING DESIGN GROUP PHONE: 818-220-2323
LANDSCAPE – MZUNINO & ASSOCIATES PHONE: 702-253-9390
COST ESTIMATING – RIDER HUNT LEVETT & BAILEY 702-227-6819
ADA ACCESSIBILITY ENDELMAN AND ASSOCIATES PHONE: 206-322-5462

CITY OF LAS VEGAS NEVADA

FIFTH STREET SCHOOL
REHABILITATION
BUILDING DEPARTMENT SUBMITTAL

REVISED 2/9/07

CITY OF LAS VEGAS
REDEVELOPMENT AGENCY

STAMP
REGISTERED LANDSCAPE ARCHITECT
JAMES MUZUNINO
STATE OF NEVADA
Expires: 12/31/07

OWNER: CITY OF LAS VEGAS
DEPARTMENT OF PUBLIC WORKS
ARCHITECTURAL SERVICES

400 EAST STEWART AVENUE
LAS VEGAS, NEVADA 89101
PHONE: (702)229-6535
FAX: (702)384-4846
TDD: (702)386-9108

DRAWN
FILE LANDSCAPE PLAN
DATE 12/12/2006
SCALE 1"=20'-0"
BID NO
CLV DWG NO
SHT NO L3.01

DRAWINGS AS INSTRUMENTS OF SERVICE ARE THE PROPERTY OF THE DESIGN PROFESSIONAL WHOSE STAMP OF CERTIFICATION APPEARS ON THE DRAWINGS AND SPECIFICATIONS REMAINED BY THE CLIENT MAY BE UTILIZED ONLY FOR COMPLETING THE PROJECT FOR WHICH THEY WERE PREPARED AND NOT FOR THE CONSTRUCTION OF ANY OTHER PROJECT. A.C. 833.780
REPRODUCTION IN WHOLE OR IN PART WITHOUT WRITTEN CONSENT IS STRICTLY PROHIBITED COPYRIGHT © 2006