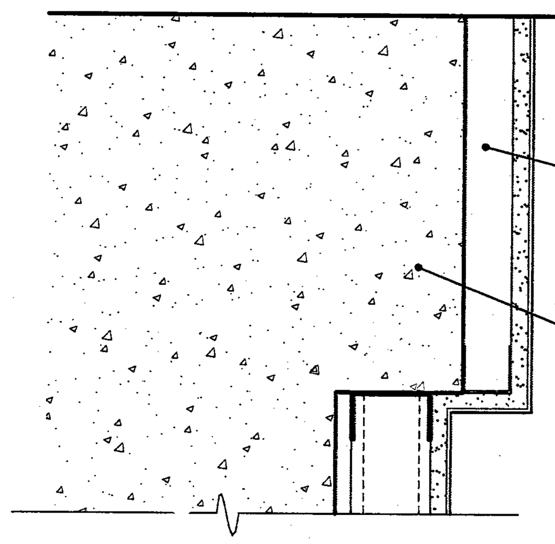

WALL TYPE H H S 15

SCALE: 3" = 1'-0" 723-WALL-H

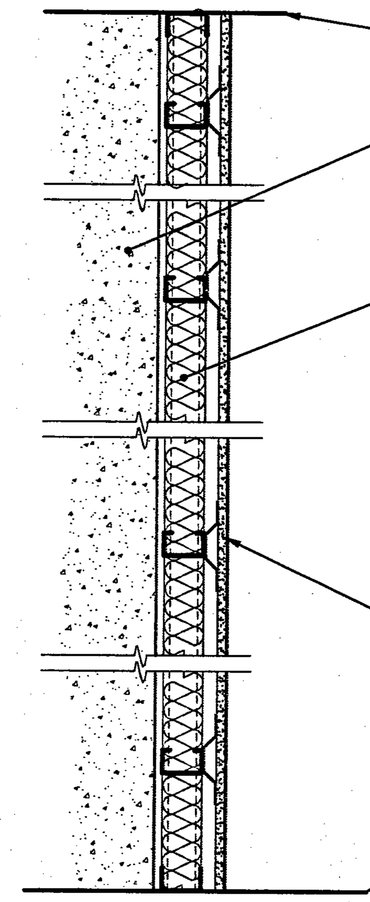

WALL TYPE F F S 11

SCALE: 1 1/2" = 1'-0" 723-WALL-F

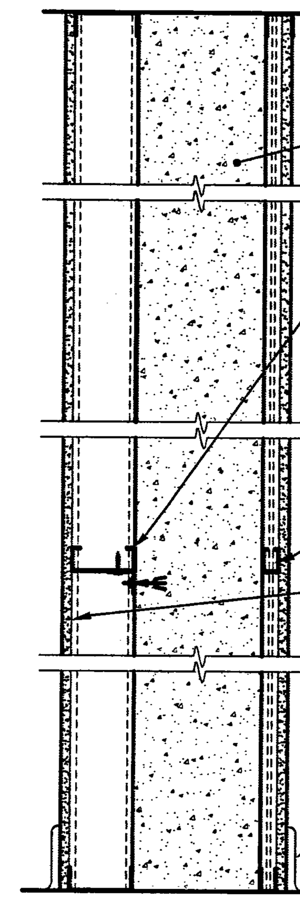

WALL TYPE D D S 7

SCALE: 1 1/2" = 1'-0" 723-WALL-D

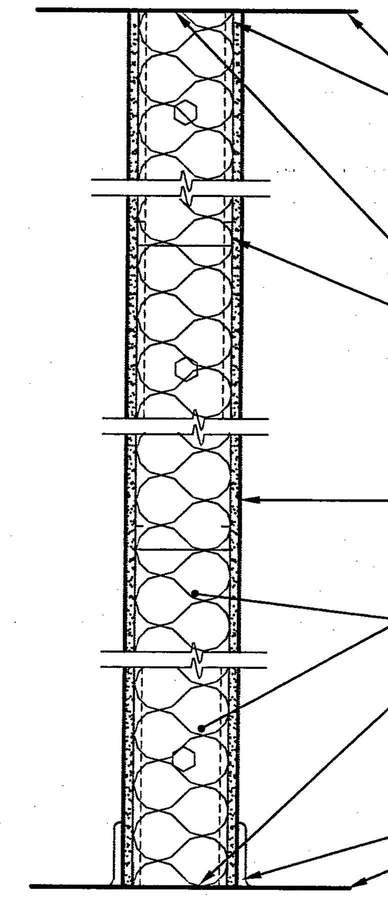

WALL TYPE B B S 3

SCALE: 1 1/2" = 1'-0" 723-WALL-B

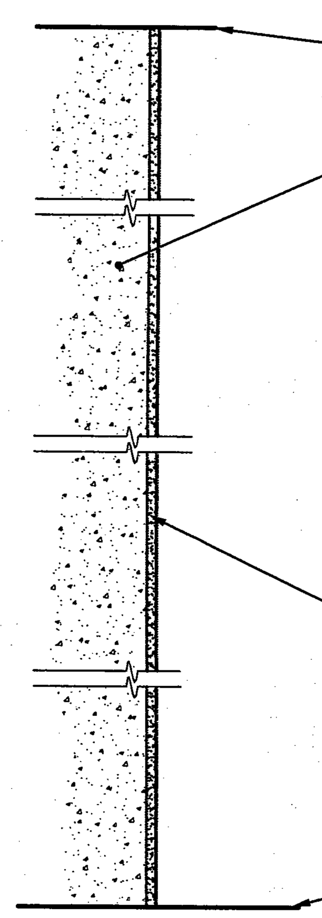

113279

WALL TYPE G 13

SCALE: 1 1/2" = 1'-0" 723-WALL-FG

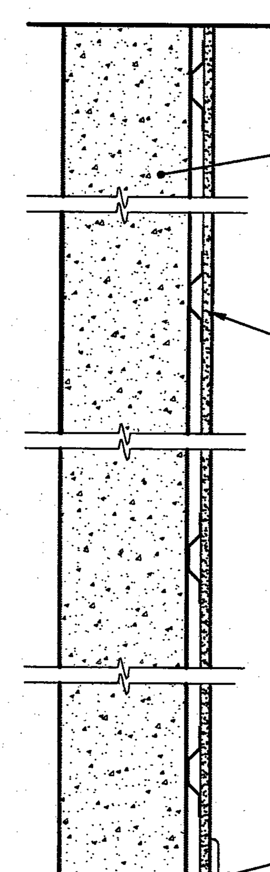

WALL TYPE E E S 9

SCALE: 1 1/2" = 1'-0" 723-WALL-E

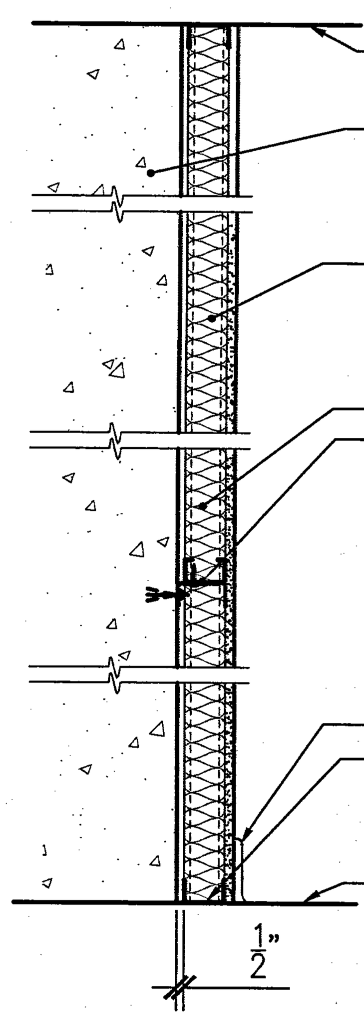

WALL TYPE C C S C T 5

SCALE: 1 1/2" = 1'-0" 723-WALL-C

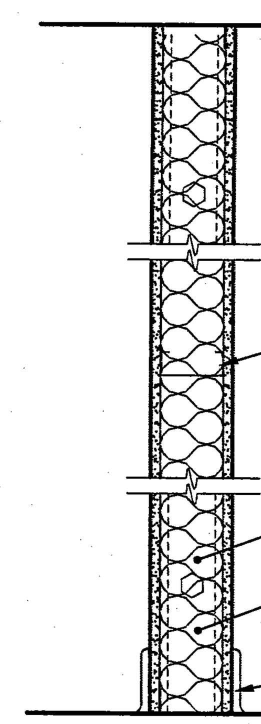

WALL TYPE A A S 1

SCALE: 1 1/2" = 1'-0" 723-WALL-A

PLANS APPROVED ARCHITECTURAL
Building & Safety Dept. City of Las Vegas, Nevada
JAN 12 2007
Does Not Include Electrical, Plumbing, Mechanical, Structural or Off-Site Improvements Make No Change Without Approval Plan is Not a Permit to Violate Any Ordinance

PLANS APPROVED STRUCTURAL
Building & Safety Dept. City of Las Vegas, Nevada
JAN 05 2007

REVISED

BARKER
EXP. 12-31-08
CIVIL STRUCTURAL
No. 008813
1/5/07 STRUCTURAL ONLY

BUILDING MAP

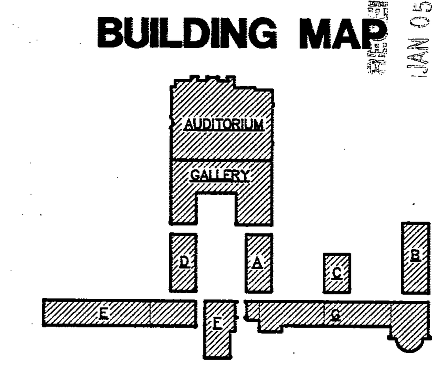

REVISIONS

3 CLV COMMENTS 1-4-2007

CONSULTANT

KGA ARCHITECTURE
KITTRELL GARLOCK AND ASSOCIATES, AIA
4495 SOUTH POLARIS AVENUE
LAS VEGAS, NEVADA 89103
WWW. KGAARCHITECTURE.COM
TELEPHONE: 702 . 367 . 6900
FACSIMILE: 702 . 367 . 2043

HISTORICAL
HERITAGE ARCHITECTURE & PLANNING
PHONE: 619-239-7888

CIVIL –
VTN NEVADA
PHONE: 702-873-7550

STRUCTURAL –
BARKER DROTTAR ASSOCIATES STRUCTURAL ENGINEERS
PHONE: 702-310-8000

MECHANICAL – PLUMBING – ELECTRICAL – LIFE SAFETY – ACOUSTICAL – GENERAL LIGHTING
JBA CONSULTING ENGINEERS
PHONE: 702-362-9200

STAGE LIGHTING & DESIGN –
CD+M LIGHTING DESIGN GROUP
PHONE: 818-230-2323

LANDSCAPE –
JWZUNINO & ASSOCIATES
PHONE: 702-253-9390

COST ESTIMATING –
RIDER HUNT LEVETT & BAILEY
702-227-8818

ADA ACCESSIBILITY
ENDELMAN AND ASSOCIATES
PHONE: 206-324-6462

CITY OF LAS VEGAS NEVADA

FIFTH STREET SCHOOL REHABILITATION
BUILDING DEPARTMENT SUBMITTAL

CITY OF LAS VEGAS REDEVELOPMENT AGENCY

STAMP

F. GARLOCK ... ARCHITECT ... 1308 ... NEVADA

OWNER: CITY OF LAS VEGAS DEPARTMENT OF PUBLIC WORKS ARCHITECTURAL SERVICES
400 EAST STEWART AVENUE
LAS VEGAS, NEVADA 89101
PHONE: (702) 229-6535
FAX: (702) 384-4846
TDD: (702) 386-9108

DRAWN
TITLE: WALL TYPES
DATE: 12/12/2006
SCALE: VARIES SEE DETAIL
CLV DWG NO: 513-65E
SHEET NO: A2.32

DRAWINGS AS INSTRUMENTS OF SERVICE ARE THE PROPERTY OF THE DESIGN PROFESSIONAL WHOSE STAMP OF CERTIFICATION APPEARS ON THE DRAWINGS AND SPECIFICATIONS. ANY USE OR REPRODUCTION IN WHOLE OR IN PART WITHOUT WRITTEN CONSENT IS STRICTLY PROHIBITED. COPIES OF THE DRAWINGS AND SPECIFICATIONS RETAINED BY THE CLIENT MAY BE UTILIZED ONLY FOR OCCUPYING THE PROJECT FOR WHICH THEY WERE PREPARED AND NOT FOR THE CONSTRUCTION OF ANY OTHER PROJECT N A C 623.760