NOTES

1. P.O.C. NEW 1½" V. WITH EXIST. OF EQUAL OR GREATER SIZE. VERIFY EXACT LOCATION OF EXIST. VENT IN FIELD.
2. 2" W. DOWN, 1½" V. UP, ½" C.W. DOWN TO S-1 & W.H.-4.
3. P.O.C. NEW ½" C.W. WITH EXIST. 2" C.W.
4. REFER TO P1.00 FOR CONTINUATION.
5. EXIST. C.W. RISER SHALL BE REMOVED. VERIFY EXACT LOCATION OF C.W. OUTSIDE OF BUILDING & PROVIDE NEW S.O.V. TO ISOLATE EXIST. SERVICE.
6. ALL EXIST. C.W. PIPING DOWNSTREAM OF RISER SHALL BE REMOVED IN ITS ENTIRETY.
7. PROVIDE P.O.C. FOR NEW 2" WASTE WITH EXIST. OF EQUAL OR GREATER SIZE. (VERIFY EXACT LOCATION IN FIELD)
8. PLUG EXIST. VENT AT FLOOR & REMOVE VENT PIPING THRU ROOF.
9. EXIST. H.B. SHALL BE REMOVED. PATCH OPENING IN WALL TO MATCH SURROUNDING.
10. PROVIDE ARMAFLEX INSULATION TO MATCH EXIST. ON ALL EXIST. C.W. PIPING THAT IS EXPOSED.
11. REMOVE EXIST. CAST IRON PIPING.
12. ½" C.W. DN. IN WALL TO REFRIGERATOR.
13. SEE NOTICE ON SHEET P1.13.

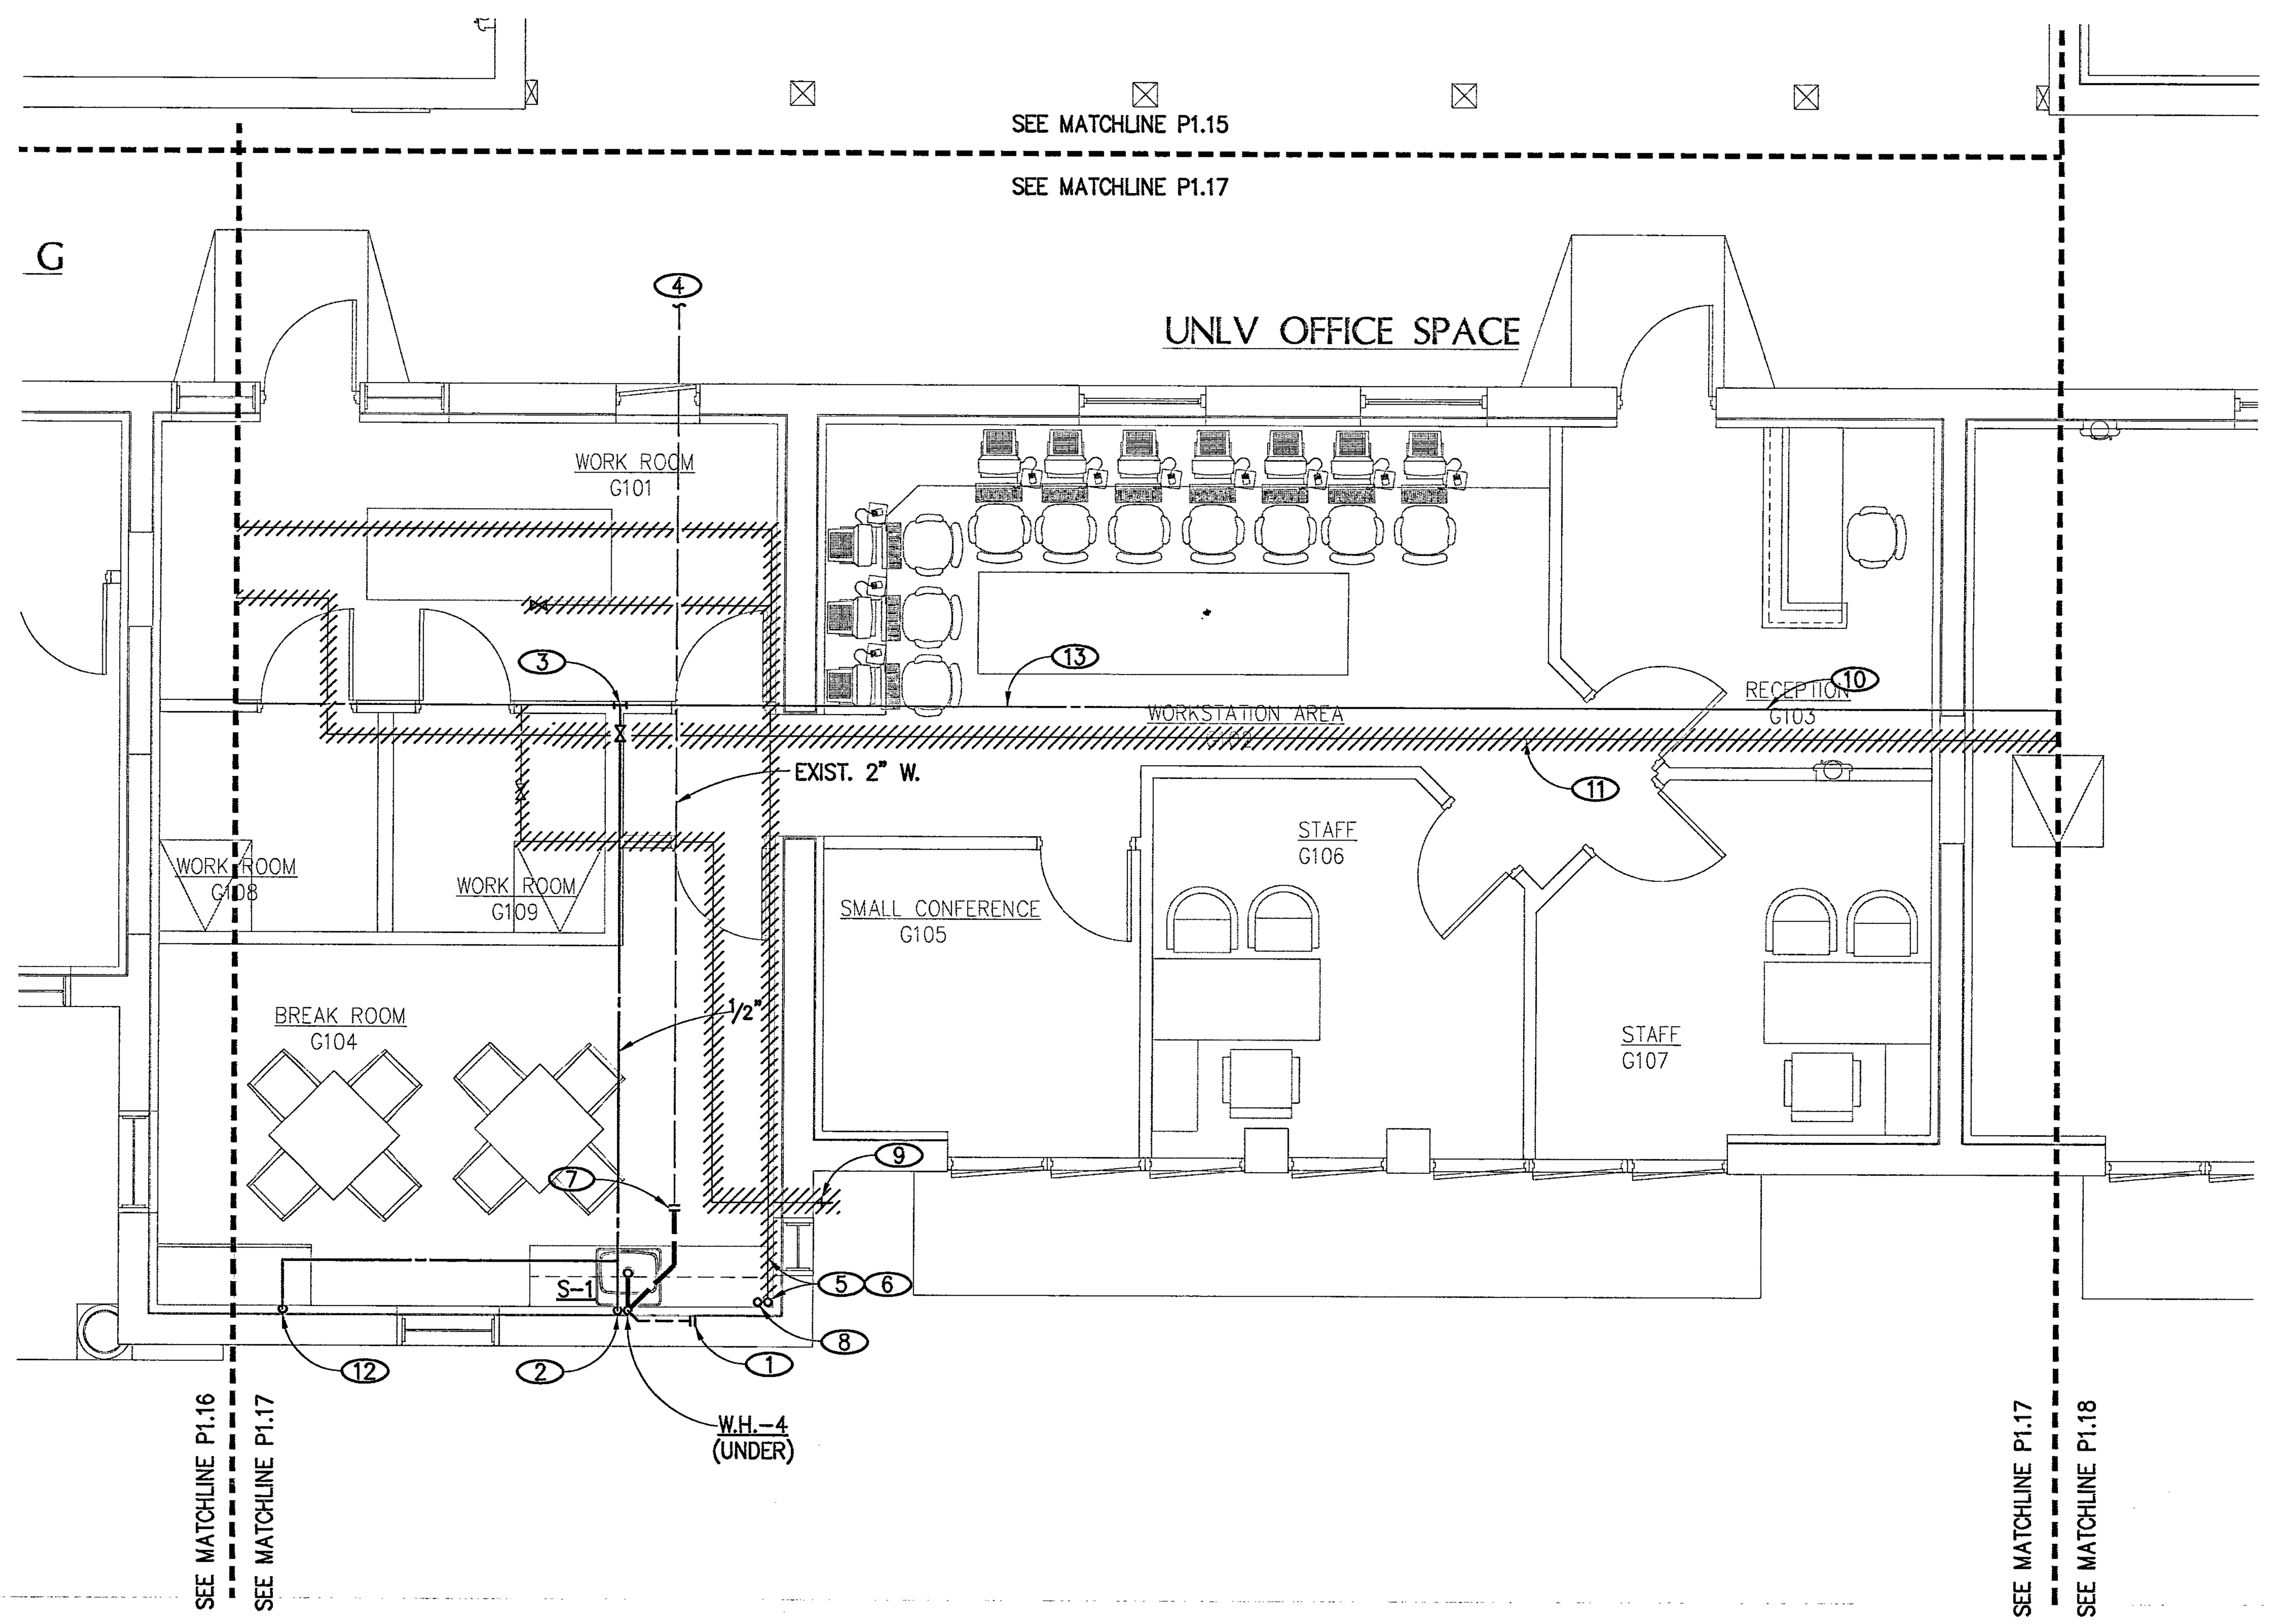

ENLARGED FLOOR PLAN–UNLV OFFICE SPACE

SCALE : 1/4" = 1'-0"

PLANS APPROVED
PLUMBING/MECHANICAL
Building & Safety Dept.
City of Las Vegas, Nevada

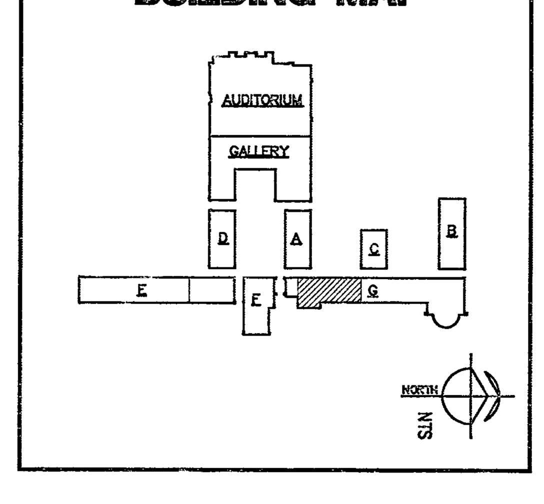

KGA ARCHITECTURE

HISTORICAL – HERITAGE ARCHITECTURE & PLANNING

CIVIL – VTN NEVADA

STRUCTURAL – BARKER DROTTAR ASSOCIATES STRUCTURAL ENGINEERS

MECHANICAL – PLUMBING – ELECTRICAL – LIFE SAFETY – ACOUSTICAL – GENERAL LIGHTING: JBA CONSULTING ENGINEERS

STAGE LIGHTING & DESIGN – CD+M LIGHTING DESIGN GROUP

LANDSCAPE – JWZUNINO & ASSOCIATES

COST ESTIMATING – RIDER HUNT LEVETT & BAILEY

ADA ACCESSIBILITY – ENDELMAN AND ASSOCIATES

CITY OF LAS VEGAS NEVADA

FIFTH STREET SCHOOL
REHABILITATION
BUILDING DEPARTMENT SUBMITTAL

REVISED

CITY OF LAS VEGAS REDEVELOPMENT AGENCY

PROFESSIONAL ENGINEER STATE OF NEVADA – KARL M. PETROFF – EXP. 12-31-07 – MECHANICAL

12/6/06

OWNER: CITY OF LAS VEGAS
DEPARTMENT OF PUBLIC WORKS
ARCHITECTURAL SERVICES

400 EAST STEWART AVENUE
LAS VEGAS, NEVADA 89101
PHONE: (702) 229-6535
FAX: (702) 384-4846
TDD: (702) 386-9108

ENLARGED FLOOR PLAN
DATE 12/12/2006
SCALE 1/4" = 1'-0"
CLV DWG NO 513-65E

P1.17

113359