3-13-72

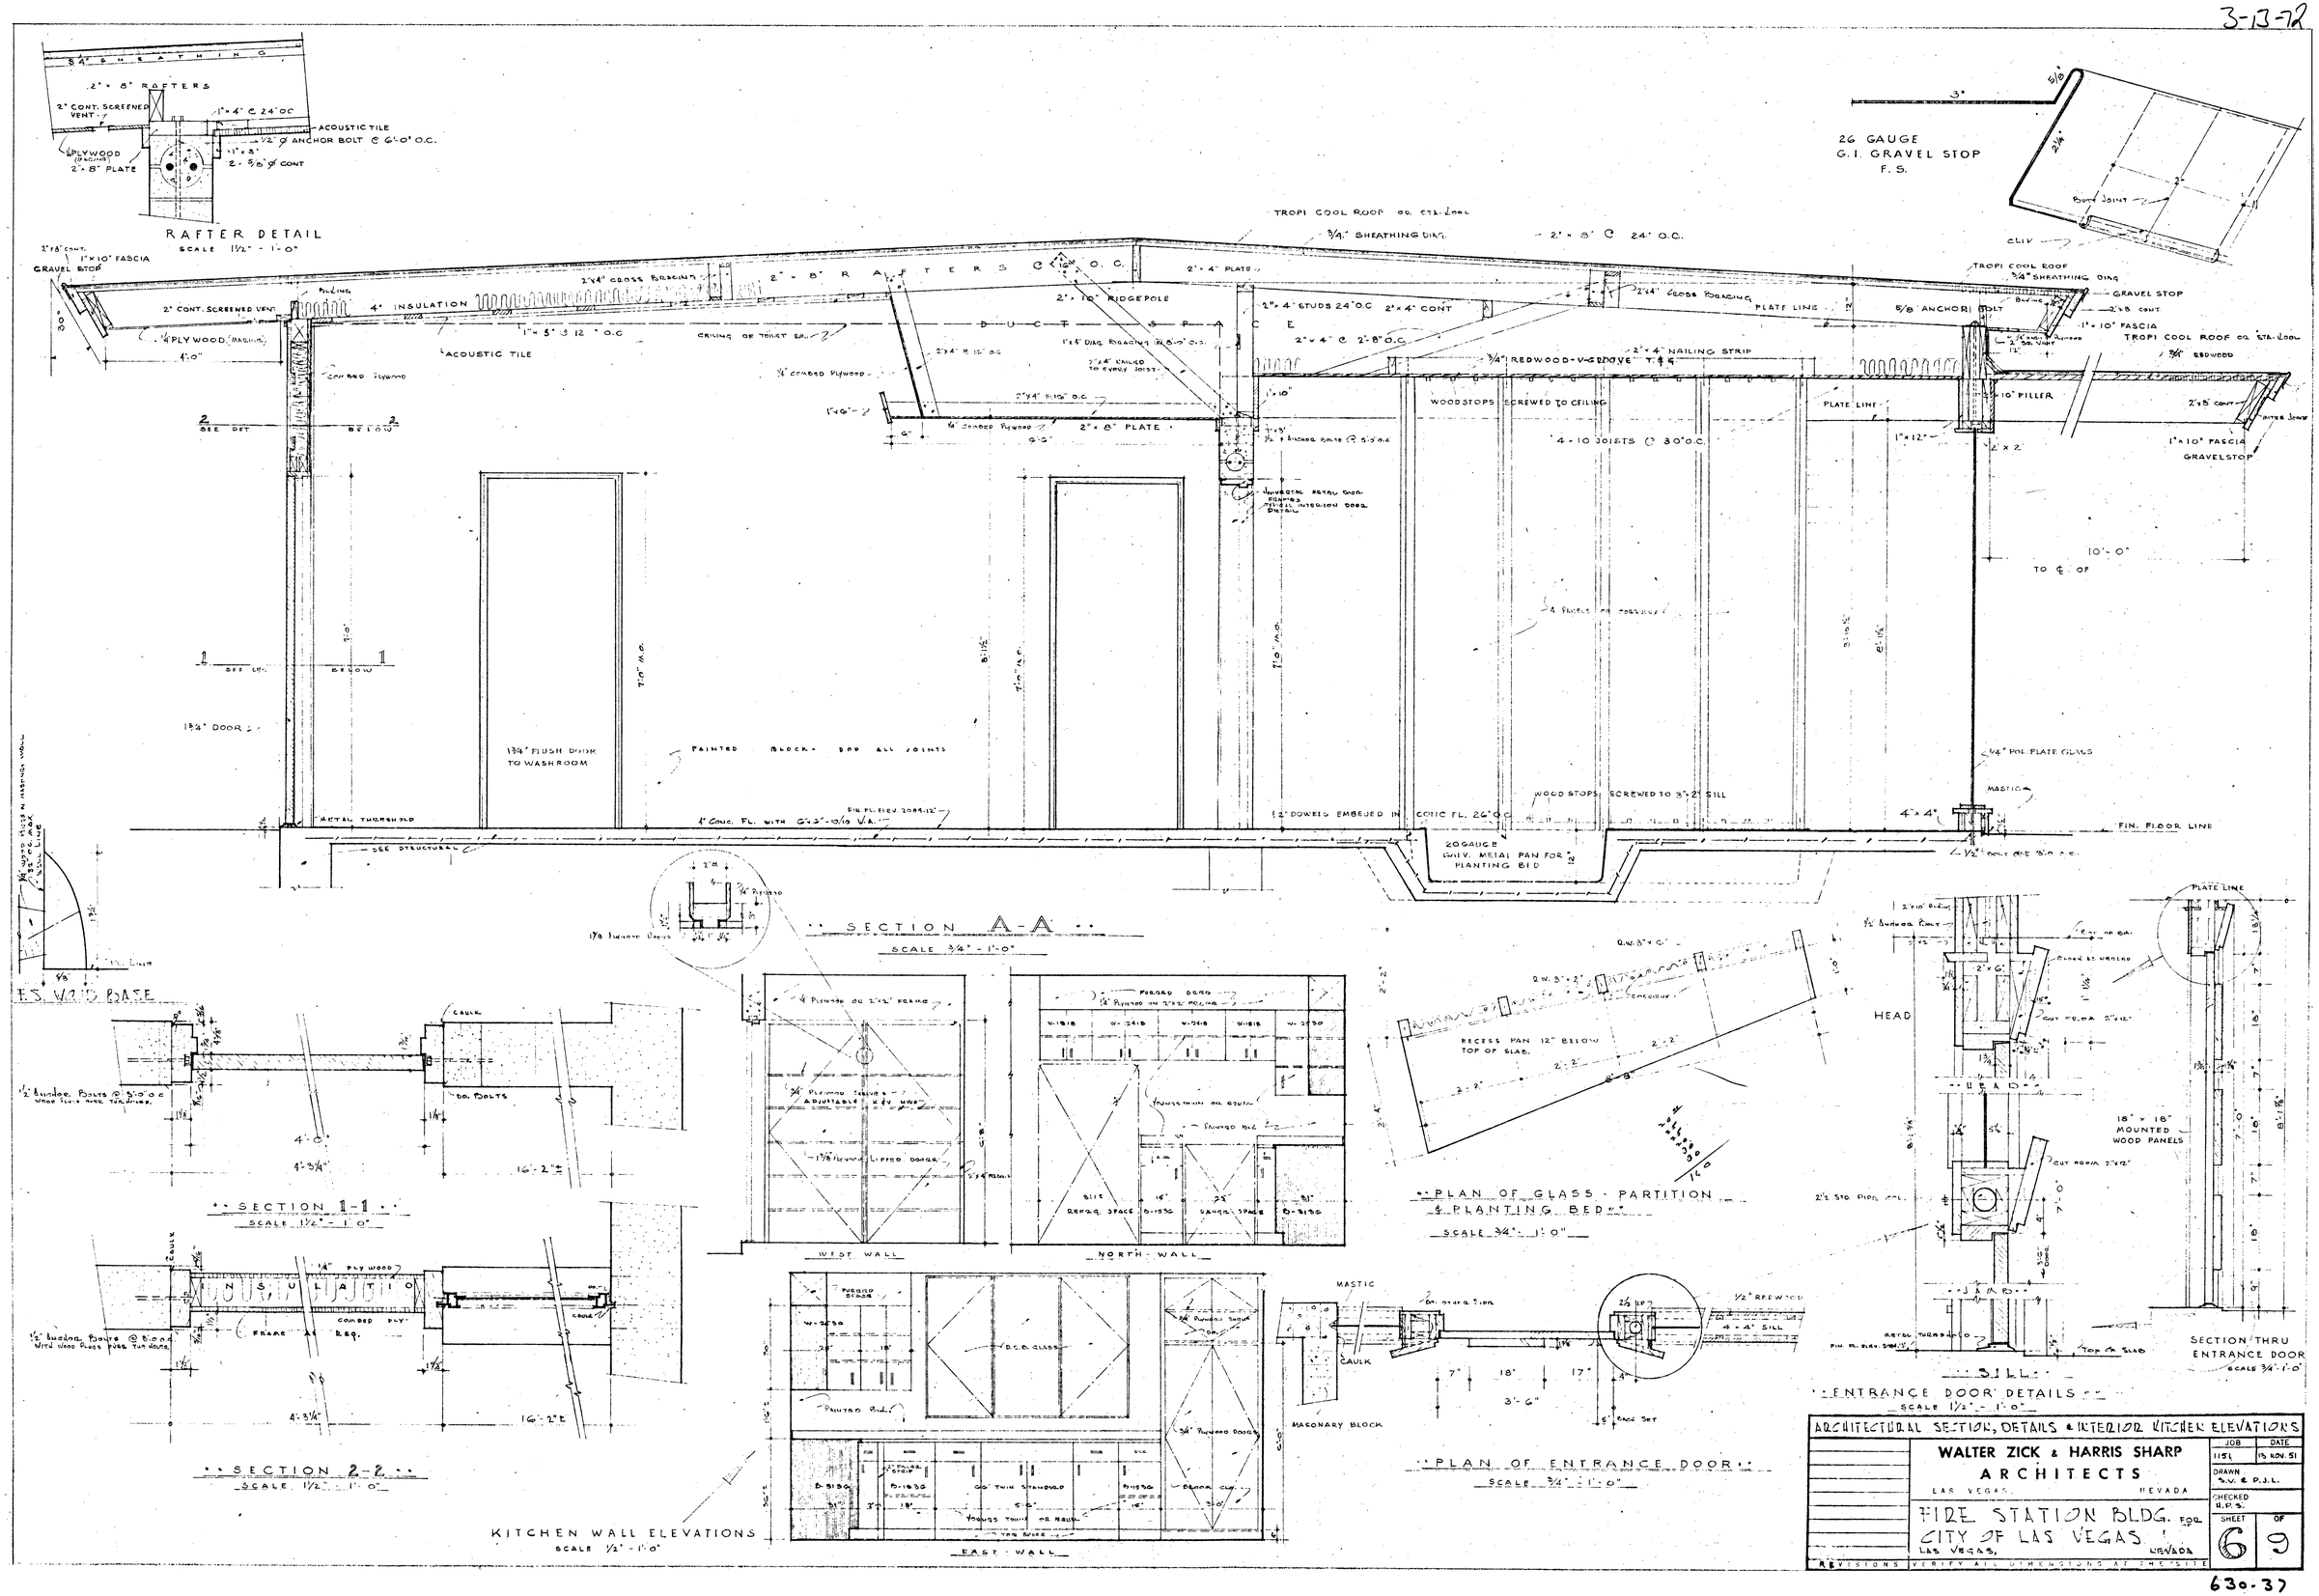


ARCHITECTURAL SECTION, DETAILS & INTERIOR KITCHEN ELEVATIONS

**WALTER ZICK & HARRIS SHARP**
**ARCHITECTS**
LAS VEGAS, NEVADA

FIRE STATION BLDG. FOR CITY OF LAS VEGAS, LAS VEGAS, NEVADA

| JOB | DATE |
|---|---|
| 1151 | 15 NOV. 51 |
| DRAWN W.V. & P.J.L. | |
| CHECKED H.P.S. | |
| SHEET 6 | OF 9 |

REVISIONS — VERIFY ALL DIMENSIONS AT THE SITE

630-37