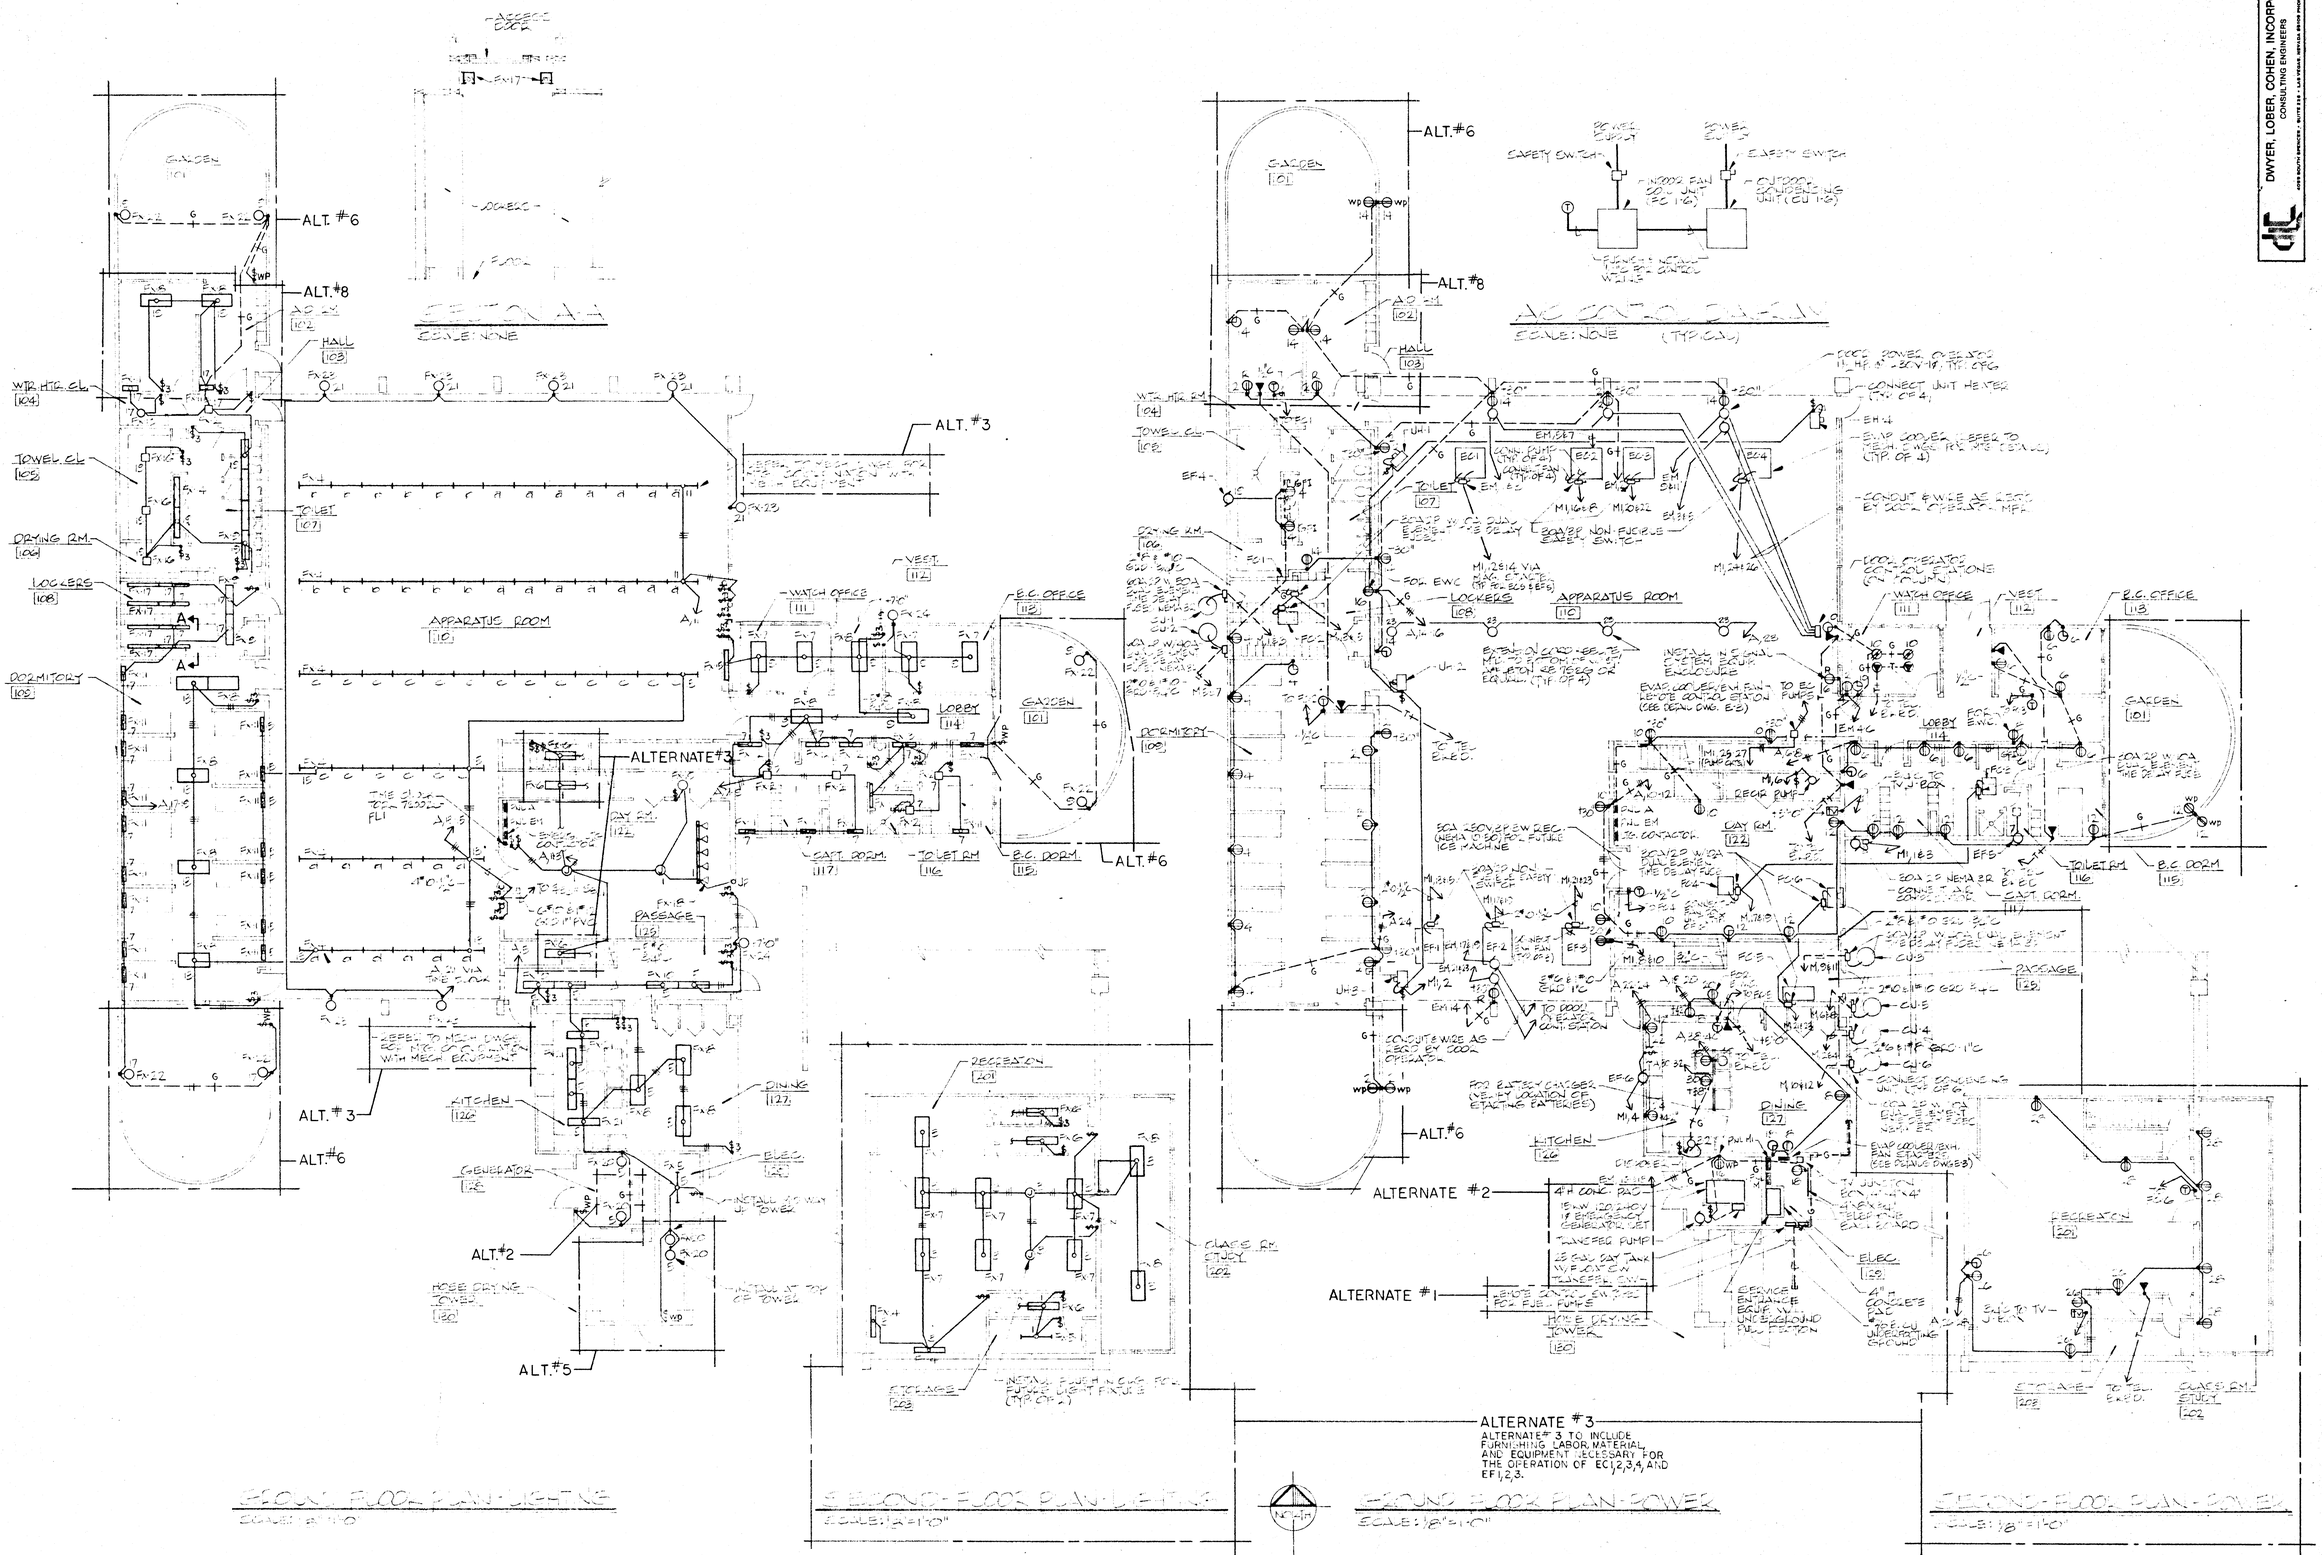

ALTERNATE #3
ALTERNATE #3 TO INCLUDE FURNISHING LABOR, MATERIAL AND EQUIPMENT NECESSARY FOR THE OPERATION OF EC 1,2,3,4, AND EF 1,2,3.

E.C. BE ADVISED OF ALTERNATES #11 & #12 WHICH CHANGE FINISH OF C.M.U.

DWYER, LOBER, COHEN, INCORPORATED
CONSULTING ENGINEERS
4005 SOUTH DECATUR · SUITE 118 · LAS VEGAS, NEVADA 89103 PHONE (702) 798-2400

stamp:
revisions:

date: DEC. 5, 1975 rev. 02-17-76
drawn by: I.E.G.
approved:
checked by: R.J.H., H.D.W.

nevada architectonics
david f. wellas · john c. meyers · gerald m. moffitt
a p o h i t e c t s
900 s. rancho drive · (702) 870-8448 · las vegas, nevada 89106

sheet title: ELECTRICAL - FLOOR PLANS LIGHTING & POWER (ALTERNATE PLANS)

project: CITY OF LAS VEGAS FIRE STATION No. 3

sheet no. E-2
of:

4073

630-75