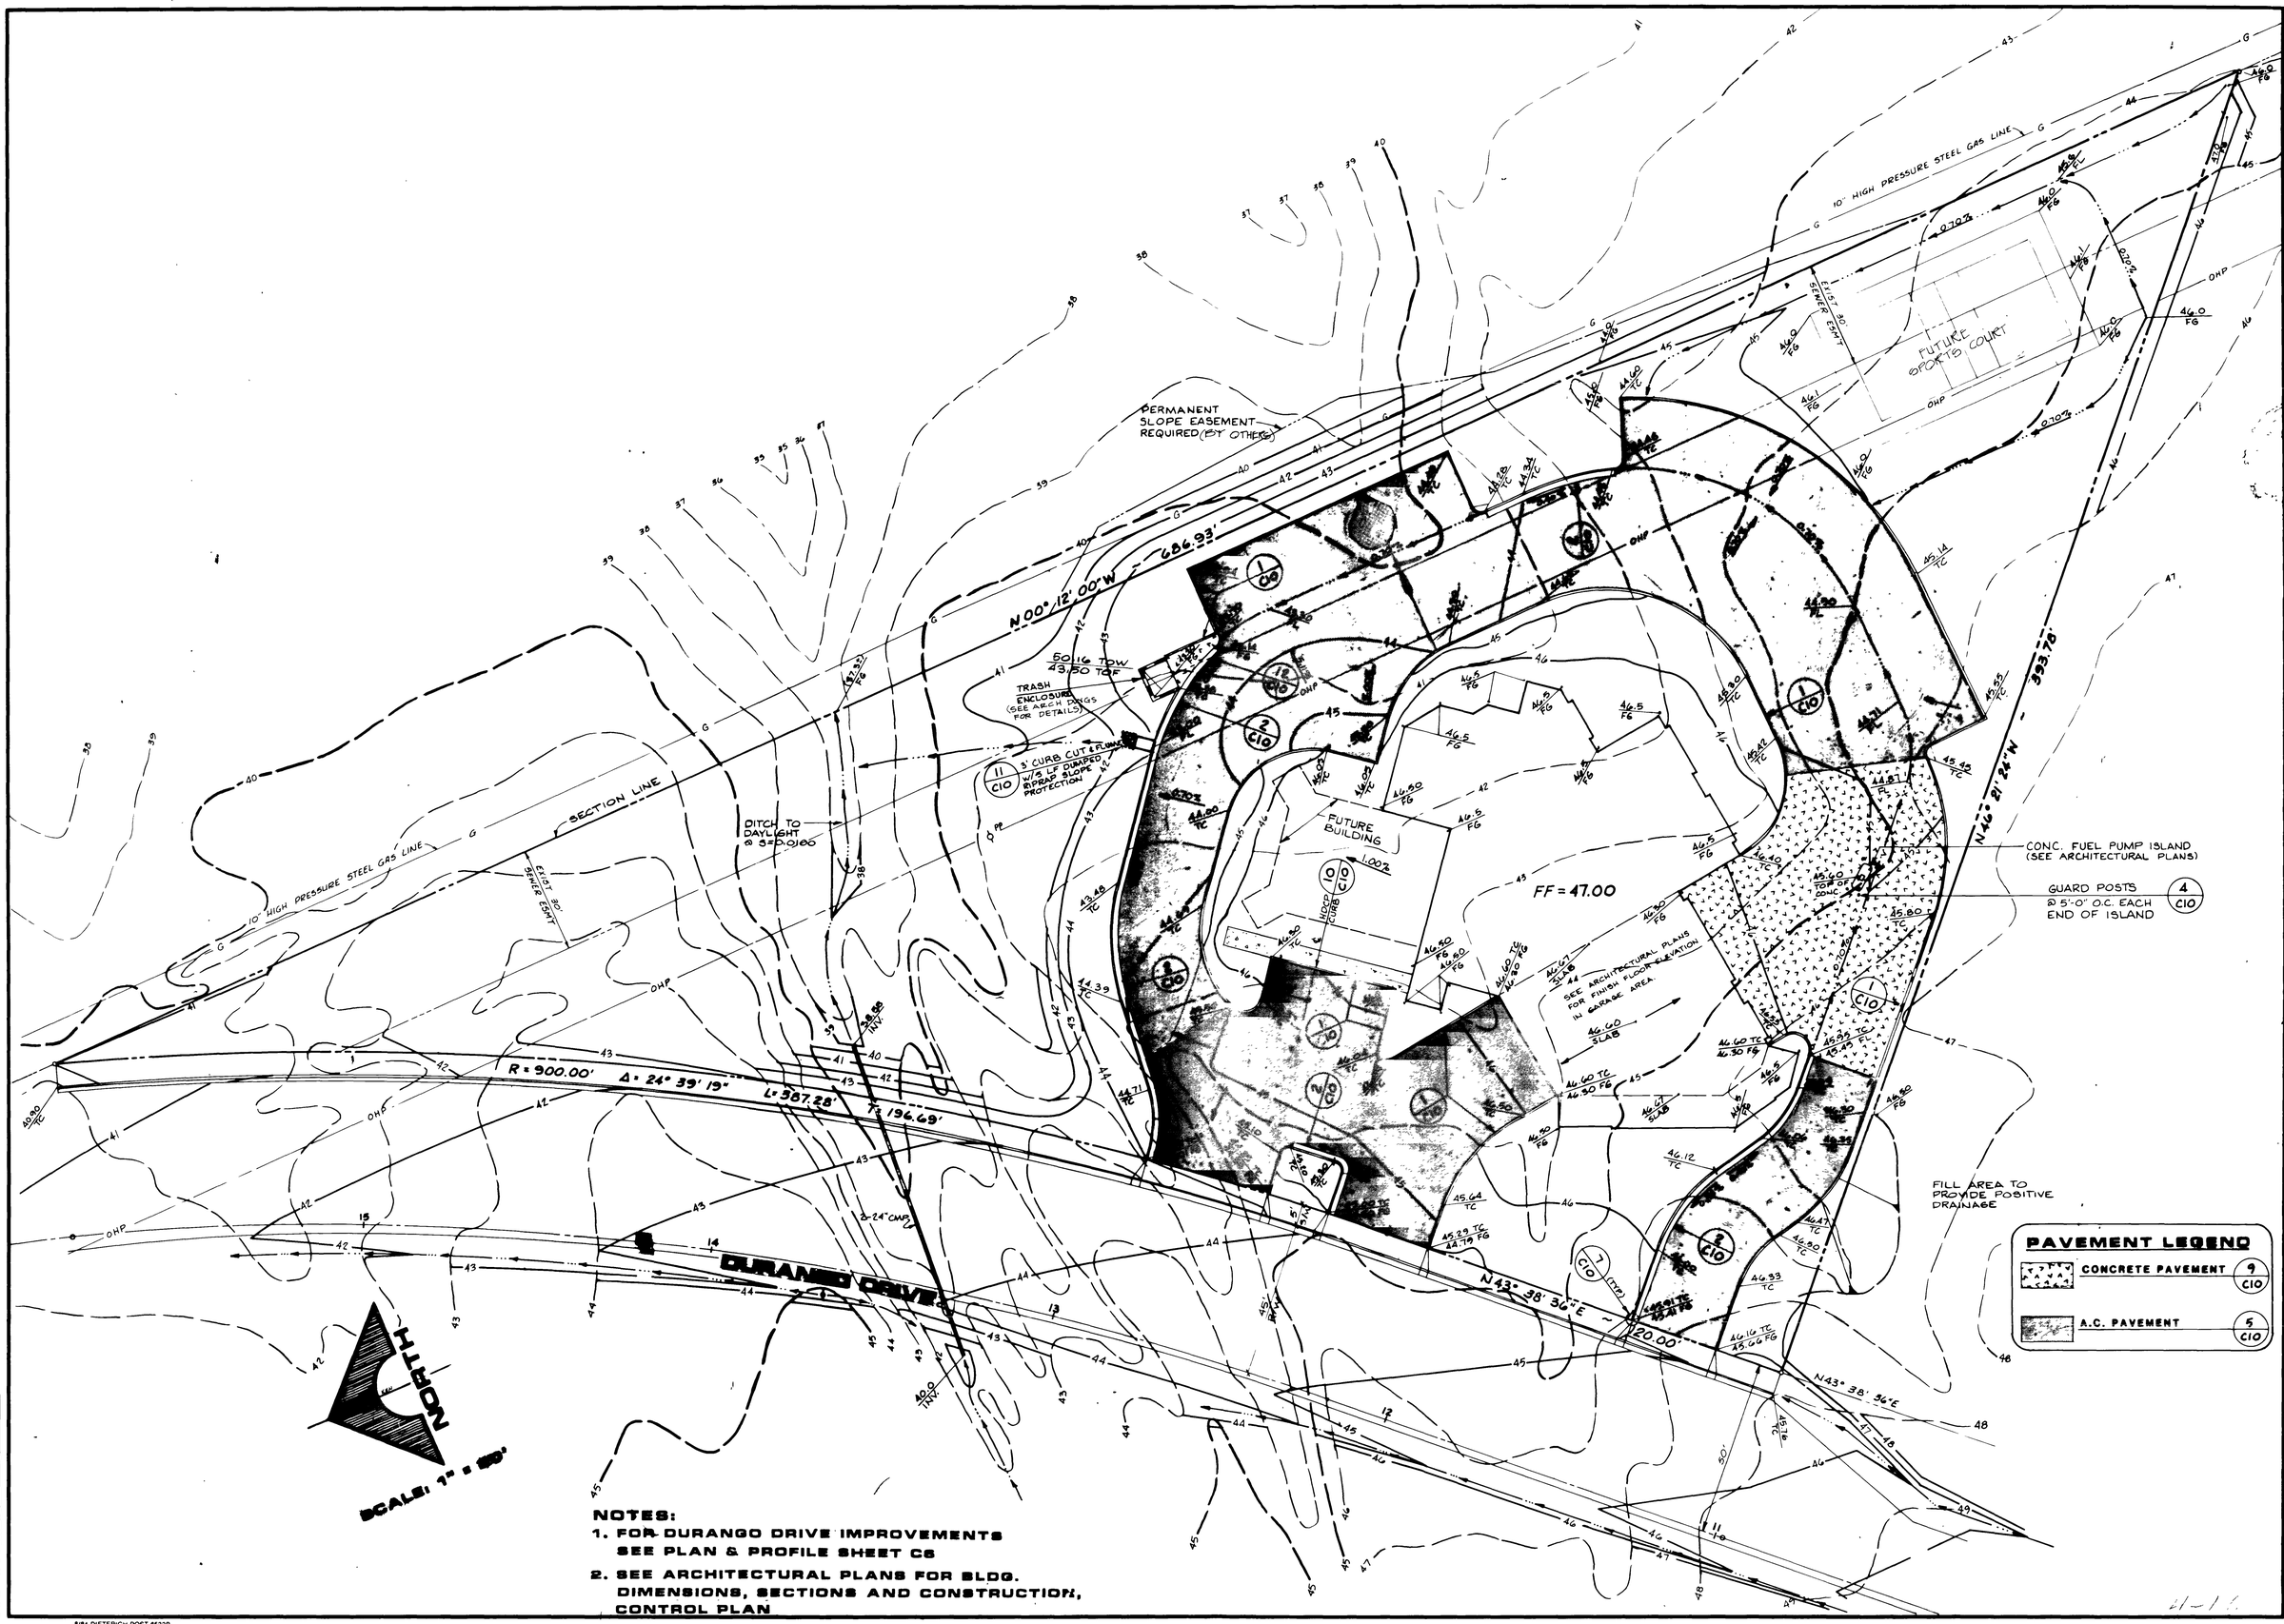

NOTES:

1. FOR DURANGO DRIVE IMPROVEMENTS SEE PLAN & PROFILE SHEET C6
2. SEE ARCHITECTURAL PLANS FOR BLDG. DIMENSIONS, SECTIONS AND CONSTRUCTION, CONTROL PLAN

REV	DATE	DESCRIPTION

RECOMMENDED: Carl Mitchell, LINDA N. MITCHELL, R.E. NO. 3343, DATE 3/15/88

G.C. WALLACE, INC. Engineering/Architecture
1555 SOUTH RAINBOW BLVD. LAS VEGAS, NEVADA 89102

CITY OF LAS VEGAS
FIRE STATION NO. 2
GRADING, DRAINAGE & PAVING PLAN

SHEET C9 OF 19 SHEETS

JOB NO. 412.3050

630-78

8/84 DIETERICH POST 85328