SHEET NOTES:

1. GAS SUPPLY PIPING FROM STREET MAIN UP TO GAS METER (INCLUDING SHUT-OFF VALVE AND PRESSURE REGULATOR) PROVIDED BY SOUTHWEST GAS CORP.
2. STADIUM CLUBHOUSE GAS PIPING SYSTEM BASED ON A TOTAL GAS LOAD OF 515 CFH AND TOTAL GAS PIPING DEVELOPED LENGTH TO MOST REMOTE OUTLET OF 95 FT. AND PIPE SIZES BASED FROM TABLE 12-B, 2006 UPC FOR INLET PRESSURE OF LESS THAN 2 PSI AND 0.5 IN. WC PRESSURE DROP. PROVIDE SCHEDULE 40 PIPING.
3. PROVIDE INDIVIDUAL SUPPLY TO EACH KITCHEN GAS APPLIANCE / EQUIPMENT WITH SHUT-OFF VALVE, DIRT LEG, AND QUICK CONNECT / DISCONNECT FITTING (WHERE REQUIRED) TO MAKE FINAL PIPING CONNECTION TO THE EQUIPMENT'S GAS INLET PER EQUIPMENT MANUFACTURER'S INSTALLATION REQUIREMENTS.
4. MAINTENANCE BUILDING GAS PIPING BASED ON A TOTAL GAS LOAD OF 400 CFH AND TOTAL GAS PIPING DEVELOPED LENGTH OF 156 FEET, TO MOST REMOTE OUTLET. PIPE SIZES ARE BASED FROM TABLE 12-B, 2006 UPC, FOR INLET PRESSURE OF LESS THAN 2 PSI AND 0.5 IN. WC PRESSURE DROP. PROVIDE SCHEDULE 40 PIPING.
5. PROVIDE GAS SUPPLY DROP TO UNIT HEATERS WITH SHUT-OFF VALVE AND DIRT LEG PRIOR TO UNIT CONNECTION

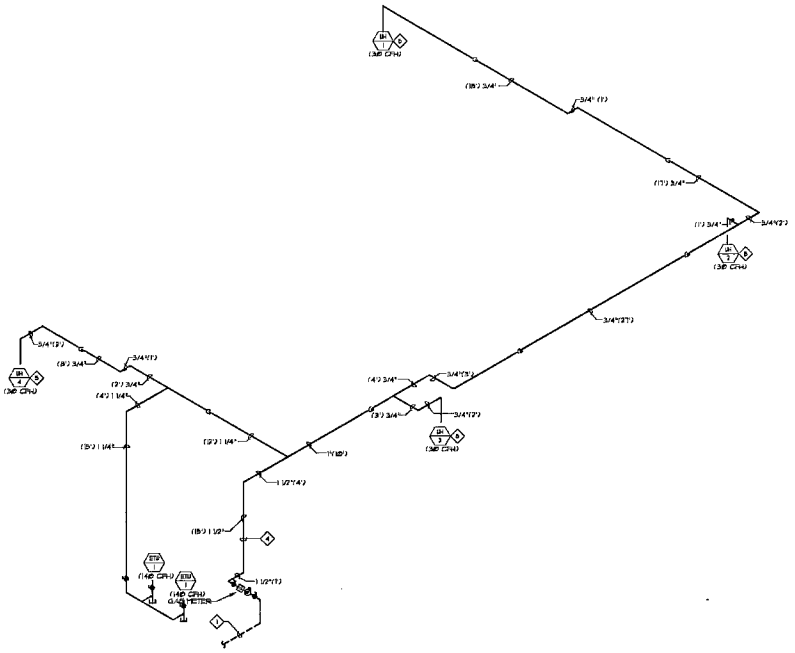

B P-04 GAS ISOMETRIC - MAINTENANCE BUILDING
NTS

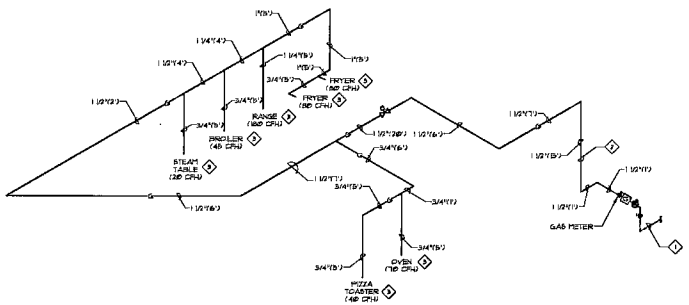

A P-04 GAS ISOMETRIC - STADIUM CLUBHOUSE
NTS

121449

REVISIONS
12.15.2008 PLAN CHECK

architecture
interiors
planning
engineering
Dekker Perich Sabatini
6800 Bermuda Road, Ste. 100
Las Vegas, Nevada 89119
702.435.1000
fax 435.1050
info@dpsdesign.org

NEVADA RL 3/31/10

CITY OF LAS VEGAS
FREEDOM PARK RENOVATION
850 NORTH MOJAVE, LAS VEGAS, NEVADA 89101
GAS PIPING
ISOMETRIC

100%
OWNER REVIEW

OWNER: CITY OF LAS VEGAS
DEPARTMENT OF PUBLIC WORKS
ARCHITECTURAL SERVICES

400 EAST STEWART AVENUE
LAS VEGAS, NEVADA 89101
PHONE: (702) 229-5225
FAX: (702) 384-4546
TDD: (702) 384-9338

DRAWN
CHK
DATE FEBRUARY 15, 2009
SCALE AS NOTED
PROJ NO 070354
CLIENT NO 655.22-18

SHEET NO P-04