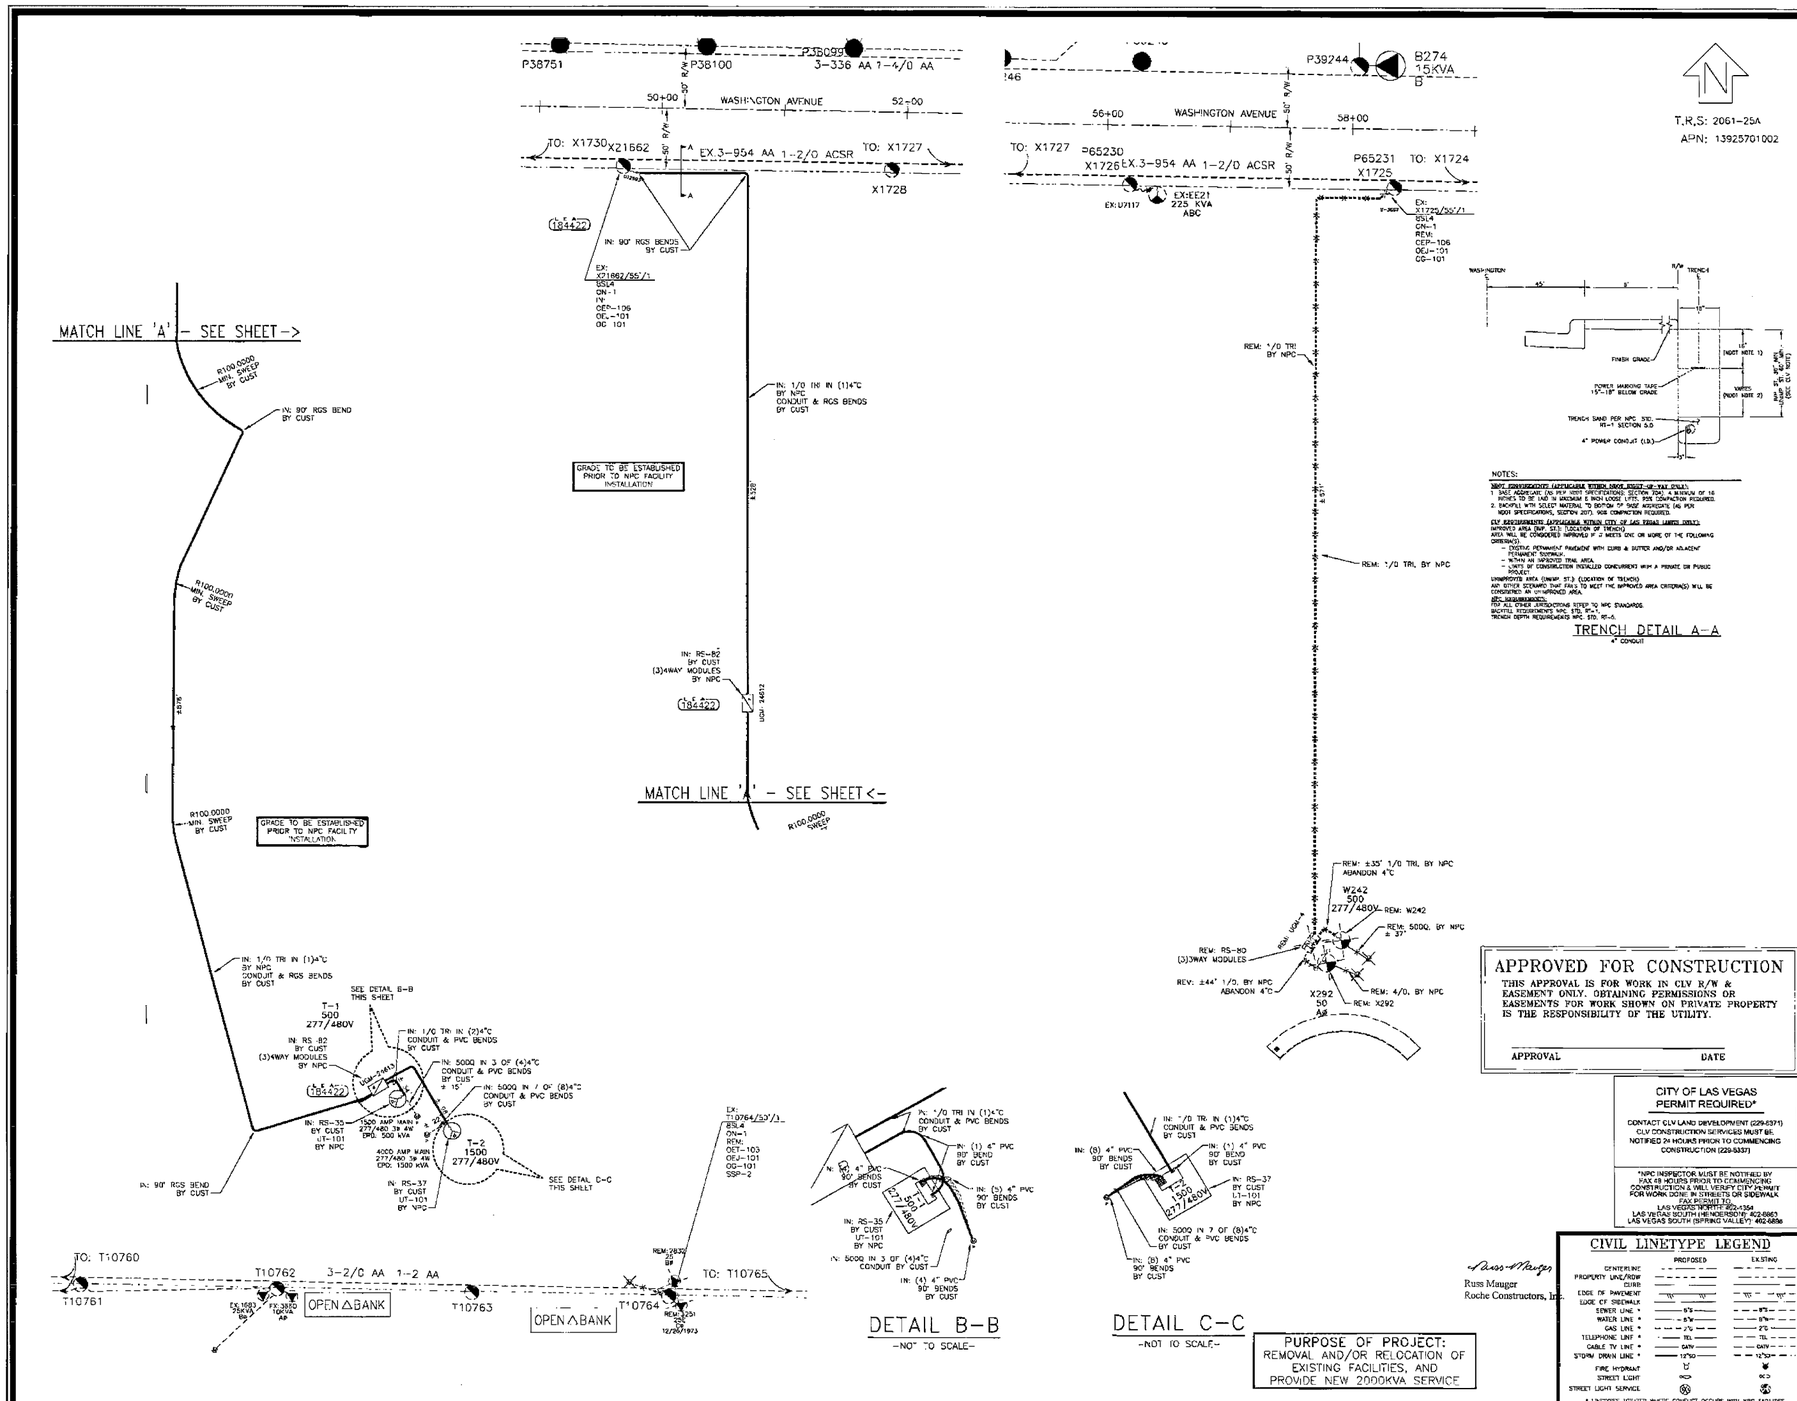


NOTES:

NOT INCORPORATED (APPROVAL WITHIN CLV RIGHT-OF-WAY ONLY)
1. SAND BEDDING AS PER NDOT SPECIFICATIONS SECTION 206; A MINIMUM OF 18 INCHES TO 36 INCHES IN MAXIMUM 6 INCH LOOSE LIFTS. NO COMPACTION REQUIRED.
2. BACKFILL WITH SELECT MATERIAL TO BOTTOM OF BASE AGGREGATE (4) PER NDOT SPECIFICATIONS, SECTION 207; NO COMPACTION REQUIRED.

CLV ENCROACHMENT (APPROVAL WITHIN CITY OF LAS VEGAS LIMITS ONLY)
IMPROVED AREA (IMP. ST.): LOCATION OF TRENCH:
AREA WILL BE CONSIDERED IMPROVED IF IT MEETS ONE OR MORE OF THE FOLLOWING CRITERIA(S):
- EXISTING PERMANENT PAVEMENT WITH CURB & GUTTER AND/OR ADJACENT PERMANENT SIDEWALK
- TURN KEY IMPROVED TRAIL AREA
- LIMITS OF CONSTRUCTION SCHEDULED CONCURRENT WITH A PRIVATE OR PUBLIC PROJECT

UNIMPROVED AREA (UNIMP. ST.): LOCATION OF TRENCH:
ANY OTHER SCENARIO THAT FAILS TO MEET THE IMPROVED AREA CRITERIA(S) WILL BE CONSIDERED AN UNIMPROVED AREA.

NPC REQUIREMENTS:
FOR ALL OTHER JURISDICTIONS REFER TO NPC STANDARDS
BACKFILL REQUIREMENTS NPC STD. RT-1.
TRENCH DEPTH REQUIREMENTS NPC STD. RT-6.

APPROVED FOR CONSTRUCTION

THIS APPROVAL IS FOR WORK IN CLV R/W & EASEMENT ONLY. OBTAINING PERMISSIONS OR EASEMENTS FOR WORK SHOWN ON PRIVATE PROPERTY IS THE RESPONSIBILITY OF THE UTILITY.

APPROVAL DATE

CITY OF LAS VEGAS PERMIT REQUIRED*

CONTACT CLV LAND DEVELOPMENT (229-6371)
CLV CONSTRUCTION SERVICES MUST BE NOTIFIED 24 HOURS PRIOR TO COMMENCING CONSTRUCTION (229-6337)

*NPC INSPECTOR MUST BE NOTIFIED BY FAX 48 HOURS PRIOR TO COMMENCING CONSTRUCTION & WILL VERIFY CITY PERMIT FOR WORK DONE IN STREETS OR SIDEWALK
FAX PERMIT TO:
LAS VEGAS NORTH 822-4364
LAS VEGAS SOUTH (HENDERSON) 402-6863
LAS VEGAS SOUTH (SPRING VALLEY) 402-5858

Russ Mauger
Russ Mauger
Roche Constructors, Inc.

PURPOSE OF PROJECT:
REMOVAL AND/OR RELOCATION OF EXISTING FACILITIES, AND PROVIDE NEW 2000KVA SERVICE

## CIVIL LINETYPE LEGEND

| | PROPOSED | EXISTING |
|---|---|---|
| CENTERLINE | | |
| PROPERTY LINE/ROW | | |
| CURB | | |
| EDGE OF PAVEMENT | | |
| EDGE OF SIDEWALK | | |
| SEWER LINE * | S"S | S"S |
| WATER LINE * | W | W |
| GAS LINE * | G | G |
| TELEPHONE LINE * | TEL | TEL |
| CABLE TV LINE * | CATV | CATV |
| STORM DRAIN LINE * | 12"SD | 12"SD |
| FIRE HYDRANT | | |
| STREET LIGHT | | |
| STREET LIGHT SERVICE | | |

* LINETYPES UTILIZED WHERE CONFLICT OCCURS WITH NPC FACILITIES

EVERY EFFORT HAS BEEN MADE TO IDENTIFY ALL NVE FACILITIES. THE CUSTOMER SHALL CONFIRM THE EXISTENCE AND LOCATION OF THESE FACILITIES.

AVOID HITTING OVERHEAD POWER LINES. IT'S COSTLY.
CALL BEFORE YOU DO OVERHEAD
CALL 1-702-227-2929

Call before you Dig
Avoid cutting underground utility lines. It's costly.
Call 811
OR
1-800-227-2600
AND
CLARK COUNTY TRAFFIC OPERATIONS
1-702-455-7544

## REVISIONS

| NO. | DESCRIPTION | DATE | G.A. |
|---|---|---|---|
| | | | |

## OVERHEAD

| TYPE OF EASEMENT: | JPA NOTES: |
|---|---|
| AERIAL | EMBARQ CONTACT: DOUG HATZENB |
| STANDARD | PHONE NUMBER: 702/244-7879 |
| R/W-31 | DATE OF CONTACT: 01/02/2007 |
| UNDERGROUND | NPC TO SET NEW POLES |
| AS BUILT UNDERGROUND | NPC TO STAKE NEW POLES |
| R.O.E./R/W-3-COV | TO PROVIDE POLES |
| 3rd PARTY | 2 45 FT. CLASS 4 |
| UNDERGROUND BY EXHIBIT | FT. CLASS |
| (N-DOT) PERMIT | FT. CLASS |
| (BLM) PERMIT | NPC TO DIG POLE HOLES |
| RAILROAD-UPRR-PERMIT | NPC TO REMOVE EX. POLES |
| SO. NEVADA WATER PERMIT | REM 2 XEMGS & 1 RISER FROM POLE#119764, REM 1 RISER |
| NOT REQUIRED | JPA#: P2007090868 |
| Misc. Info. | |

## EXHIBIT 'A'

NVE INFORMATION:
COORDINATOR: JAMES BROWN
PHONE: 702/402-4312
DESIGNER: JASON COOPER
DCA: N/A
INSPECTOR: 378-3725
STAND BY: 402-4117,402-4116,402-4118
DISTRICT: LAS VEGAS

CUSTOMER INFORMATION:
APPLICANT ALLEGRO CONSULTANTS
ENGINEER: POGGEMEYER
CONTACT: RAY BARKER 702/458-2388
APPROVAL DATE: 9-15-08

GOVERNMENT INFORMATION:
AGENCY: CITY OF LAS VEGAS
APPROVAL DATE:

FOR EACH SERVICE POINT (POINT OF DELIVERY), ENERGY FOR EACH TENANT SPACE WILL BE MEASURED THROUGH ONE WATTHOUR METER. ENERGY FOR ALL NON-TENANT SPACE WILL BE MEASURED THROUGH ONE WATTHOUR METER. CONTACT NPC METER OPERATIONS FOR MULTIPLE RATE CLASS INSTALLATIONS

NVEnergy

FREEDOM PARK - BIG LEAGUE DREAMS
WASHINGTON, FROM PECOS TO MOHAVE

| PROJ. ID: 184422 | SCALE: 1" = 50' |
|---|---|
| SHEET #: 3 OF 3 | DATE: 12/14/2006 |

650.22-18-UTC

123253

PLACER PROJECT DRAWING