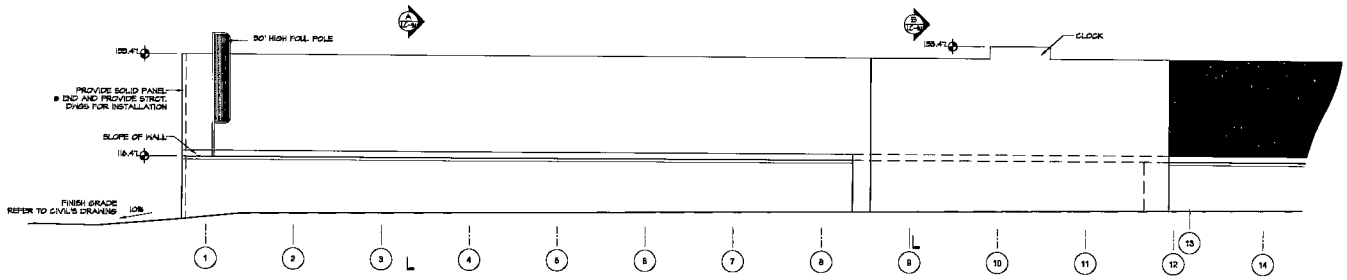

A CROSLEY FIELD
INTERIOR ELEVATION

SCALE: 1/8"=1'-0"

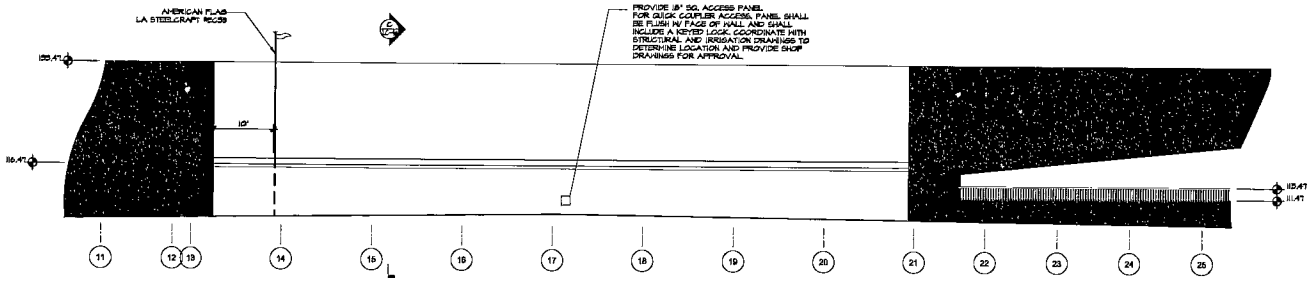

B CROSLEY FIELD
INTERIOR ELEVATION

SCALE: 1/8"=1'-0"

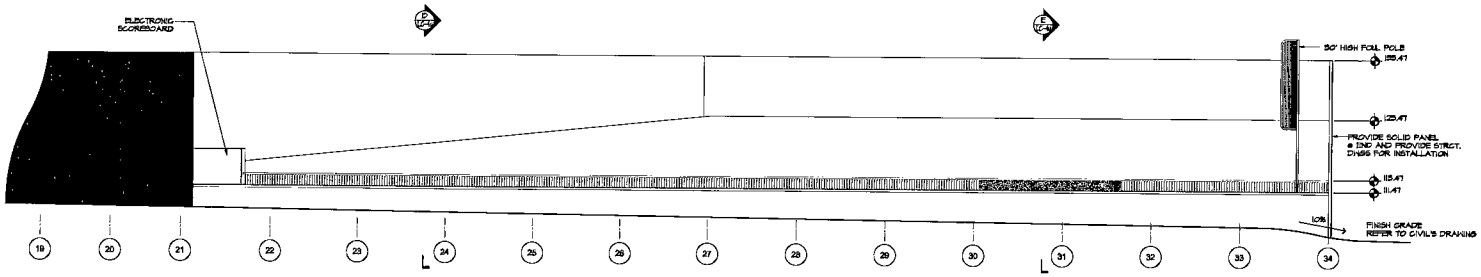

C CROSLEY FIELD
INTERIOR ELEVATION

SCALE: 1/8"=1'-0"

121300

Dekker Perich Sabatini
6900 Bermuda Road, Ste. 150
Las Vegas, Nevada 89119
702.436.1008
fax 436.1050
info@dpsdesign.org

PBSJ
ENGINEERING PLANNING SURVEYING CONSTRUCTION SERVICES
2270 Corporate Circle
Suite 200
Henderson, Nevada 89074
Telephone: 702/567-7272
Fax: 702/565-7200

CITY OF LAS VEGAS
FREEDOM PARK RENOVATION
850 NORTH MOJAVE, LAS VEGAS, NEVADA 89101
BIG LEAGUE DREAMS - CROSLEY FIELD - INTERIOR ELEVATIONS

100%
OWNER REVIEW

OWNER: CITY OF LAS VEGAS
DEPARTMENT OF PUBLIC WORKS
ARCHITECTURAL SERVICES
400 EAST STEWART AVENUE
LAS VEGAS, NEVADA 89101
PHONE: (702) 229-6289
FAX: (702) 382-9126
TDD: (702) 386-9108

3009-LC-4u
FEBRUARY 13, 2009
AS NOTED
070354
850.22-18

LC-4u