121253

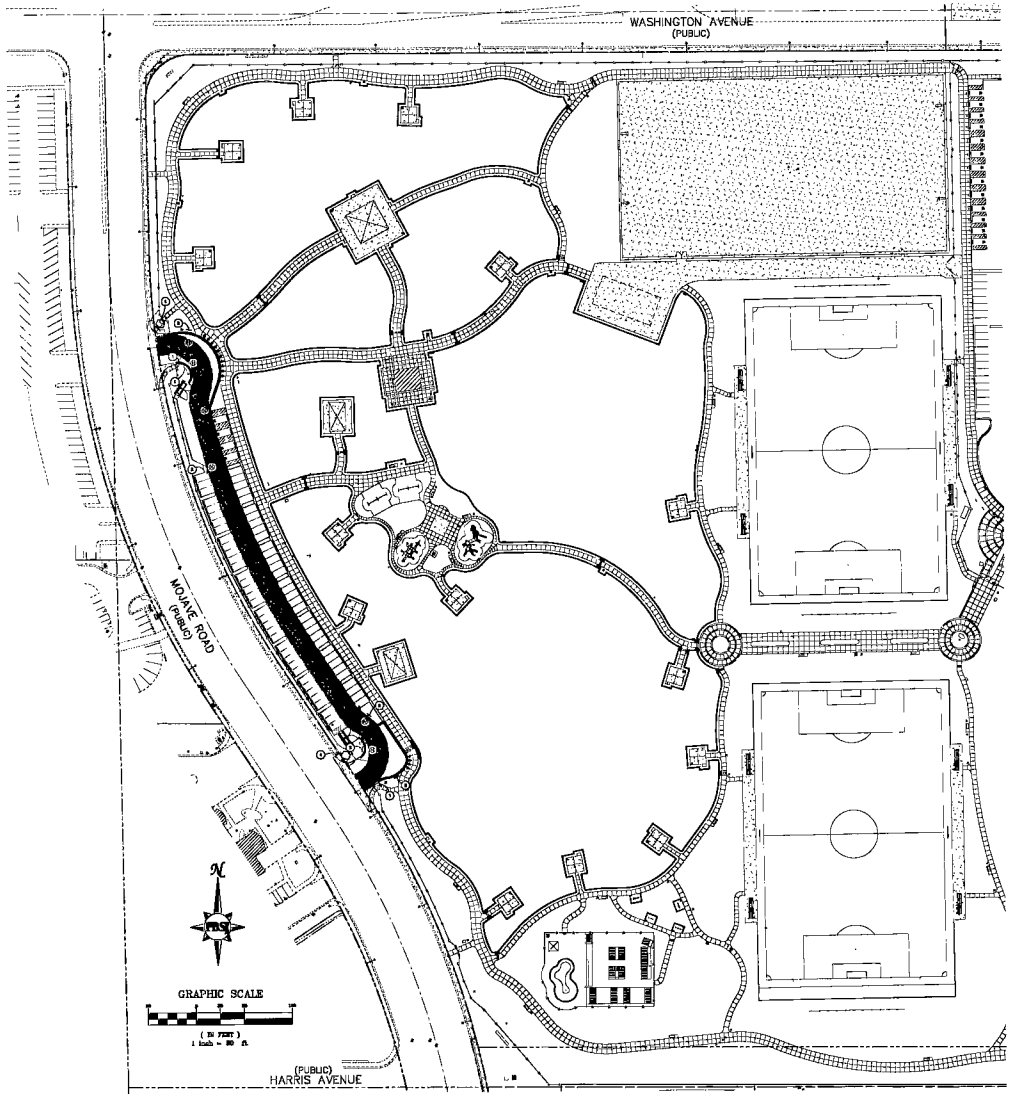

SEE SHEET C9.02 FOR CONTINUATION

R1-1 30" STOP SIGN
NOT TO SCALE

FIRE TRUCK TURNING RADIUS
NOT TO SCALE

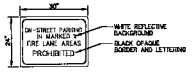

1 ENTRANCE WARNING SIGN DETAIL
NOT TO SCALE

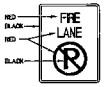

MINIMUM SPECIFICATIONS OF "NO PARKING FIRE LANE SIGNS"

SIZE: 1 WIDE X 1 1/2" LONG ON 3" WIDE X 2 1/2" LONG AS REQUIRED.

COLOR: RED AND BLACK ON WHITE LUMINOUS BACKGROUND (SEE ABOVE)

SYMBOL: INTERNATIONAL NO PARKING SYMBOL

HEIGHT: TO BE INSTALLED NOT LESS THAN SEVEN (7) FEET ON MORE THAN TEN (10) FEET FROM GROUND LEVEL.

2 FIRE LANE SIGNAGE
NOT TO SCALE

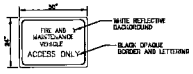

3 LIMITED ACCESS SIGN DETAIL
NOT TO SCALE

LEGEND

FIRE LANE (INC. MRK)
(FOR A.C. SECTION, SEE SHT. C2.01, DETAIL "A")

PAINTED RED CURB (NO PARKING FIRE LANE)

PAINTED WHITE BLOCK LETTERING - "NO PARKING FIRE LANE" (NOT LESS THAN 4 INCHES IN HEIGHT) WITH A STROKE OF NOT LESS THAN 3/4 INCH (MUST BE TO FIT ON CURB)

PROPOSED FIRE HYDRANT PER LOADER PLATE NO. 7

FIRE LANE SIGNAGE, SEE THIS SHEET

FDC FIRE SPRINKLER RISER

FDC FIRE DEPARTMENT CONNECTION

FIRE DEPARTMENT APPROVAL
APPROVAL BY THE FIRE DEPARTMENT HAVING JURISDICTION IS REQUIRED PRIOR TO OBTAINING FINAL APPROVAL FROM THE LVVWD.

MULTI-PURPOSE BUILDING
ABSA - FUTURE UNITS
OCCUPANCY = A-4

TYPE II-B SPRINKLERED
AREA = 23,001 SQ. FT.
REQ. FIRE FLOW PER IFC2003 W/
GPM REQ. = 1750 GPM
(USING 23,001 SQ. FT.)

APPROVED
CLV FIRE DEPARTMENT
BY _____

APPROVAL OF THESE PLANS SHALL NOT BE CONSTRUED TO BE A PERMIT FOR OR AN APPROVAL OF, ANY VIOLATION OF ANY OF THE PROVISION OF THE STATE OR COUNTY LAWS. FIRE FLOW 1750 GPM AT 20 P.S.I. RESIDUAL.

Call before you Underground
Call before you Overhead

10.30.2008	BLDG. DEPT. REVIEW #1
10.30.2008	OWNER CHANGES
11.07.2008	BLDG. DEPT. REVIEW #2
12.12.2008	BLDG. DEPT. REVIEW #3
01.24.2009	BLDG. DEPT. REVIEW #4

architecture
interiors
planning
engineering
Dekker Perich Sabatini
8900 Bermuda Road, Ste. 100
Las Vegas, Nevada 89119
702-434-1000
fax 434.1008
info@dpsdesign.org

PBSJ
INCORPORATED PLANNING, SURVEYING CONSTRUCTION SERVICES
2370 Corporate Circle
Suite 100
Henderson, Nevada 89074
Telephone: (702) 433-7272
Fax: (702) 433-7280

CITY OF LAS VEGAS
FREEDOM PARK RENOVATION
950 NORTH MOJAVE, LAS VEGAS, NEVADA 89101
FIRE CONTROL AND SIGNAGE PLAN 1

100%
OWNER REVIEW

OWNER: CITY OF LAS VEGAS
DEPARTMENT OF PUBLIC WORKS
ARCHITECTURAL SERVICES

400 EAST STEWART AVENUE
LAS VEGAS, NEVADA 89101
PHONE: (702) 229-6326
FAX: (702) 382-9948
TDD: (702) 386-9108

JOB	3006-C9.01F
DATE	FEBRUARY 13, 2009
SCALE	1" = 80'
DRAWN BY	070384
CHECKED BY	MM.22-09
SHEET	SHEET 77 OF 78

C9.01