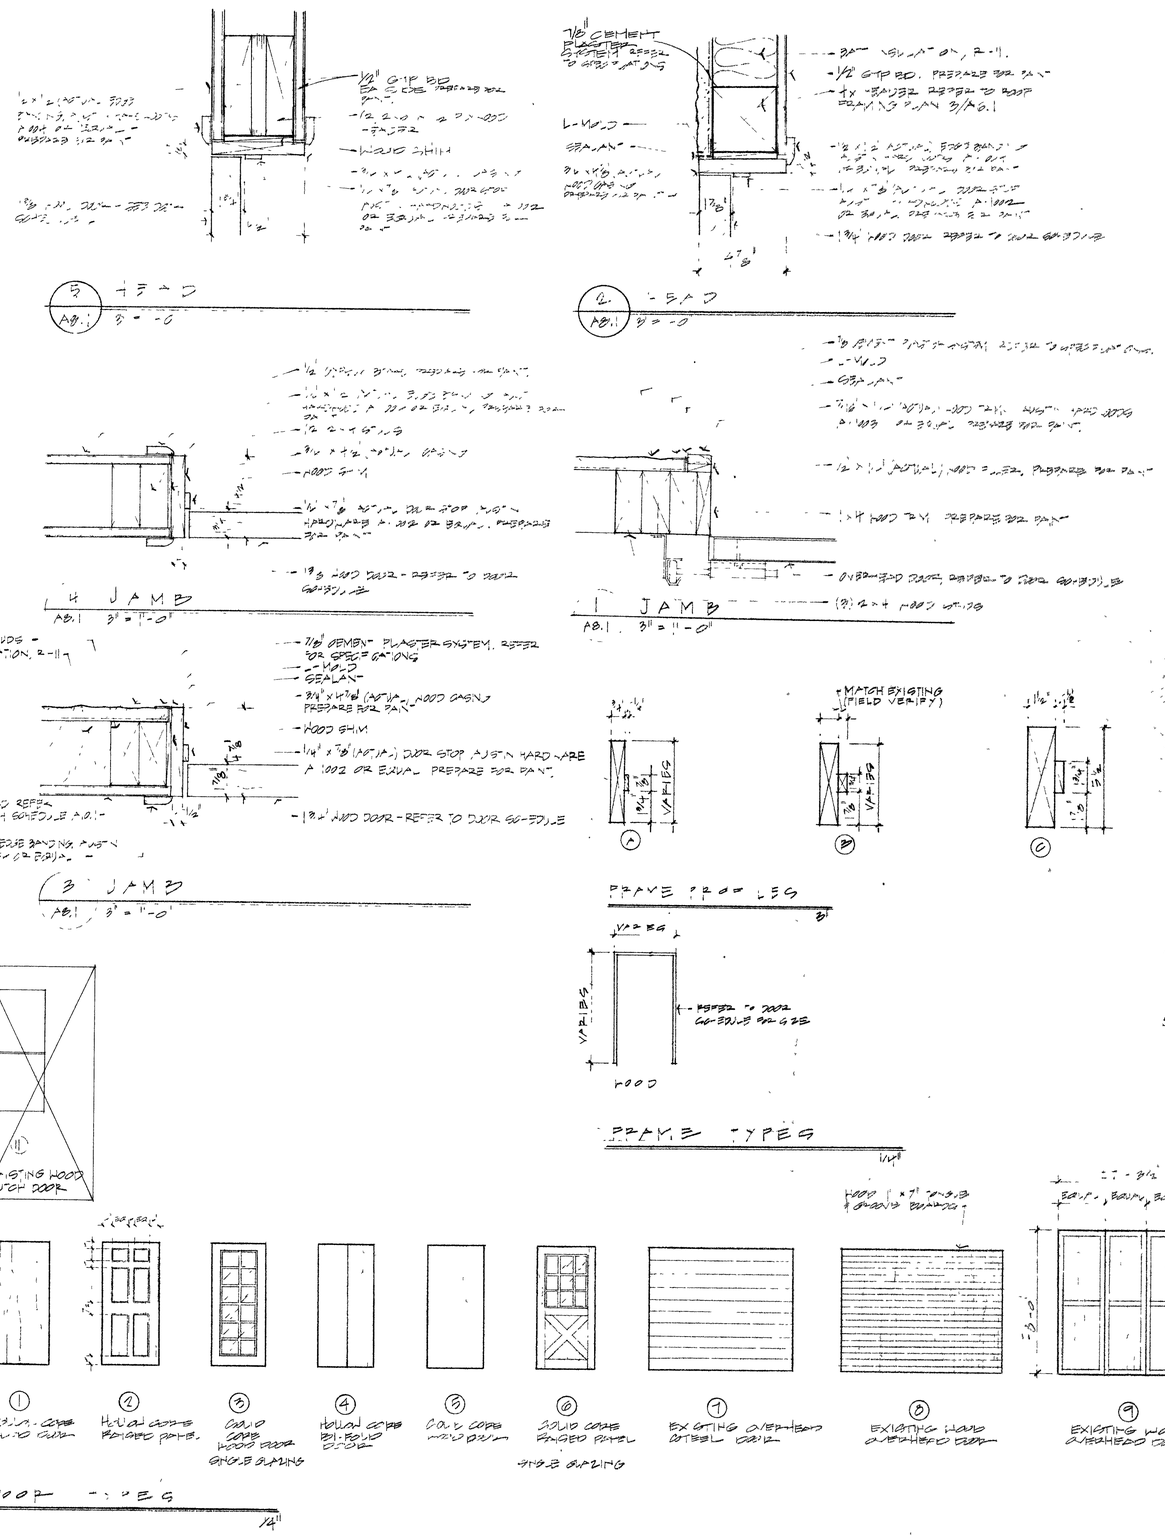

NOTES

1. [illegible]
2. [illegible]
3. DOOR IS NOT OPERABLE.
4. [illegible]
5. [illegible]
6. [illegible]
7. NOT USED
8. [illegible]
9. PROVIDE ADDITIONAL HARDWARE TO EXISTING. REFER TO HARDWARE SCHEDULE.
10. INCLUDE MARBLE THRESHOLD TO HARDWARE SCHEDULE. REFER TO SPECIFICATIONS.

General Notes

1. Contractor is responsible for verifying all dimensions and existing conditions.
2. Prepare concrete masonry and wood surfaces for paint. Refer to Room Finish Schedule A10.1. Repaint exterior to match existing.
3. Construction of Supervisor's Residence Garage and concrete walk is part of deductive alternate No. 1. The gravel road from the area of the hay barn to within 5'-0" of the Supervisor's Residence is part of deductive alternate No. 6.
4. Use extraordinary caution and care to retain and preserve the historic character of the existing site.
5. Any damage to grounds, pavements, buildings, planting, etc., caused by the Contractor shall be repaired by the Contractor to match the existing areas at no additional cost to the Owner.

DOOR SCHEDULE

NUMBER	DOOR TYPE	DOOR SIZE	FRAME TYPE	FRAME PROFILE	HEAD DETAIL	JAMB DETAIL	JAMB DETAIL	THOLD DETAIL	HARDWARE SET	RATING (MIN)	REMARKS
BUILDING 1 BUNKHOUSE											
101.1	5	3'-0" x 6'-8"	1	0	2/A8.2 GM	2/A8.2 GM		1/A8.2	1		SEE NOTE 2
BUILDING 2 MACHINE BUILDING AND GARAGE											
101.1	7	3 x 6'-8"	-	-							SEE NOTE 1
101.2	8	3 x 6'-8"	-	-							SEE NOTE 1
101.3	7		-								SEE NOTE 1
101.4	8		-	-							[illegible] NEW MOLDING. SEE NOTE 8.
101.5	7		-	-							[illegible] (NEW) [illegible] DRAFT IN DOOR. SEE NOTE 1
101.6	7		-	-							SEE NOTE 1
101.7	7		-	-							SEE NOTE 1
101.8	8		-	-							SEE NOTE 1
101.9	8		-	-							[illegible] NEW BUMPING. SEE NOTE 1.
101.10	8		-	-							[illegible] NEW BUMPING. SEE NOTE 1.
101.11	8		-	-							[illegible] NEW BUMPS. SEE NOTE 1.
101.12	8		-	-							SEE NOTE 1
101.13	8		-	-							SEE NOTE 1
101.14	8	3 x 6'-8"	-	-							SEE NOTE 1
BUILDING 16 VISITORS' CENTER DEDUCTIVE ALT. NO 2											
101.1	6	3'-6" x 6'-8"	-		3/A8.2	3/A8.2		1/A8.2 GM	1		SEE NOTE 1, 8
102.1	2	2-3' x 6'-6"		B	3/A8.2	3/A8.2			2		[illegible]
103.1	5	2'-8" x 6'-6"	-	-	—	—		—	-		SEE NOTE 1
104.1	2	3'-0" x 6'-[illegible]	1		5/A8.1 GM	4/A8.1 GM			3		
106.2	3	(2) 2'-0" x 6'-8"	-	B	3/A8.2	3/A8.2		5/A8.2	4		SEE NOTE 9
106.3	2	3'-0" x 6-8	1	B	3/A8.2	3/A8.2		1/A8.2	2		[illegible] 8, 10.
106.4	3	2'-8" x 6-8	1	-	3/A8.2	4/A8.2		1/A8.2	-		
107.1	2	EXISTING	-	-	—	—		—	9		SEE NOTE 10.
114/1	6	3'-0" x 6'-8"	1	A	8/A8.2	7/A8.2		1/A8.2	1		
BUILDING 17 GUESTHOUSE											
101.1	6	3'-0" x 6'-6"	1	B	14/A8.2	14/A8.2		10/A8.2	1		
BUILDING 18 PUMPHOUSE											
101/1	6	3'-0" x 6'-8"	1	0	10/A8.2	9/A8.2		—	3		
BUILDING 19 DUPLEX											
101/1	6	3'-0" x 6'-8"	-	B	—	—		—	3		REPLACE WOOD DOOR FRAME & THRESHOLD TO MATCH EXISTING
101.2	6	3'-0" x 6'-8"	-	B	—	—		—	3		REPLACE WOOD DOOR FRAME & THRESHOLD TO MATCH EXISTING
BUILDING 24 GENERATOR BUILDING											
101/1	3	3'-0" x 6'-7"	1	0	10/A8.2	2/A8.2		1/A8.1	1		REPLACE WOOD FRAME ON EAST SIDE
101.2	9	EXISTING	-	-	—	—		—	-		
102/1	3	2'-8" x 6'-7"	1	-	2/A8.2	2/A8.2		—	5		SEE NOTE 5
BUILDING 25 WATER TOWER											
101/1	5	3'-0" x 6'-8"	1	A	12/A8.2	11/A8.2		10/A8.2	1		DOOR TO OPEN OUTWARD
101/2	5	3'-0" x 6'-8"	1	5	—	—		—	1		
BUILDING 33 SUPERVISOR'S RESIDENCE											
101.1	10	4'-0" x 7'-0"	—	—	—	[illegible]		—	10		
102.1	5	3'-0" x 6'-8"	1	A	2/A8.1	2/A8.1		—	6	20	
102/2	1	3'-0" x 6'-8"	1	A	3/A8.1	4/A8.1		—	7		
103.1	1	(2) 2'-0" x 6'-8"	1	A	5/A8.1	4/A8.1		—	8		
106.1	6	3'-0" x 6'-8"	1	A	2/A8.1	2/A8.1			1		
108.1	1	(2) 2'-6" x 6'-8"	1	A	5/A8.1	4/A8.1		—	8		
108.2	4	(2) 3'-0" x 6'-8"							8		
109.1	1	3'-0" x 6'-8"	1	A	5/A8.1	4/A8.1			2		SEE NOTE 10
110.1	4	(2) 3'-0" x 6'-8"							8		
110.2	1	3'-0" x 6'-8"	1	A	5/A8.1	4/A8.1		—	7		
111.1	1	3'-0" x 6'-8"	1	A	5/A8.1	4/A8.1		—	2		SEE NOTE 10.
112.1	1	3'-0" x 6'-8"	1	A	5/A8.1	4/A8.1		—	7		
112.2	4	(2) 3'-0" x 6'-8"						—	8		
113.1	1	3'-0" x 6'-8"	1	A	5/A8.1	4/A8.1		—	7		
113/2	4	(2) 3'-0" x 6'-8"						—	8		

Patrick J. Klenk AIA
Wayne P. Schreiner AIA
Thomas M. Silva AIA

HSA Architects, Inc.
ARCHITECTURE PLANNING INTERIORS
1531 West Oakey Boulevard, Las Vegas, Nevada 89102
(702) 383-0077 FAX (702) 383-0057

Sheet Title: DOOR SCHEDULE AND DETAILS

Job Title: FLOYD LAMB STATE PARK

Verify all Dimensions and Conditions at the Site

Job: 910902.0

Date: 7/1/94

Drawn By: GMH

Check: TS

Sheet: A8.1

Of: 24