GRADING LEGEND

74	EXISTING CONTOUR
70	PROPOSED CONTOUR
	EXISTING DRAINAGE
	PROPOSED DRAINAGE
	GRADING LIMIT LINE
87.20	FINISH GRADE
T.C.	TOP OF CURB
F.L.	FLOW LINE
F.F.	FINISH FLOOR
	BENCH MARK

NOTES

1) Finish grade within dripline of all exist. trees must not exceed 6" above existing grade.
2) Provide smooth transition between new finished grading and existing terrain.
3) Fill provided by owner. Stockpiled @ location shown on sheet 3.

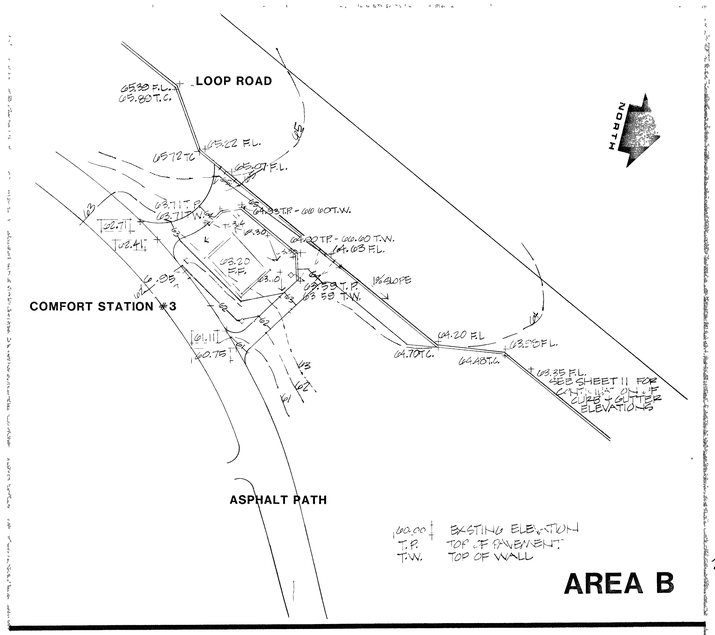

AREA B

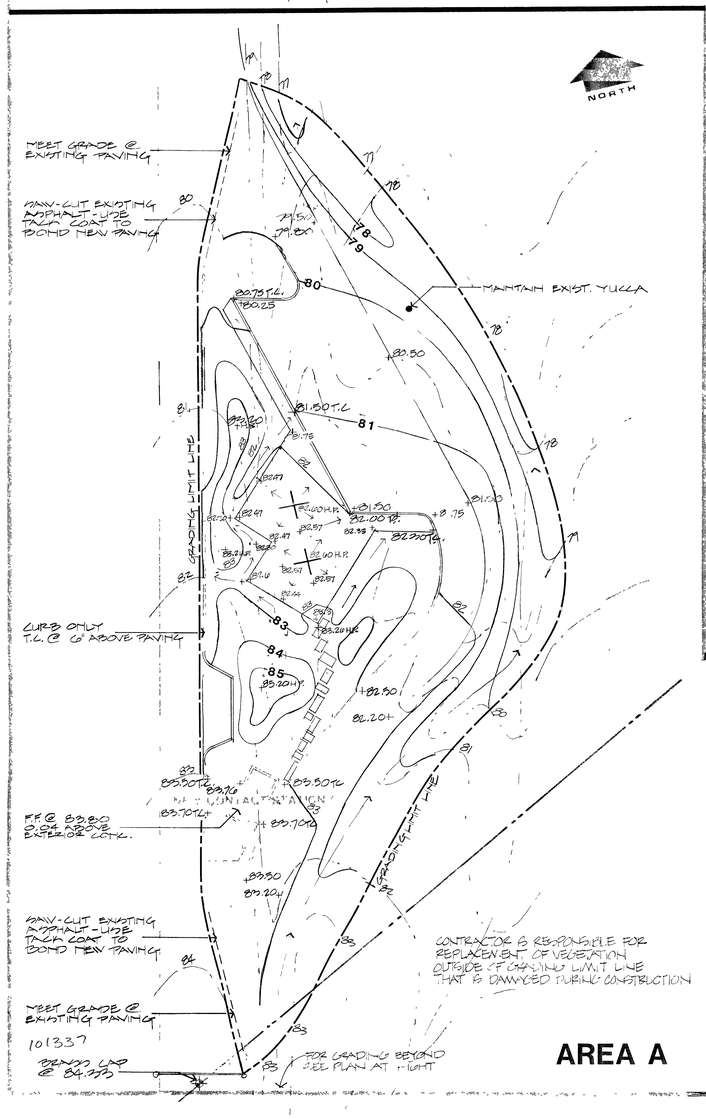

AREA A

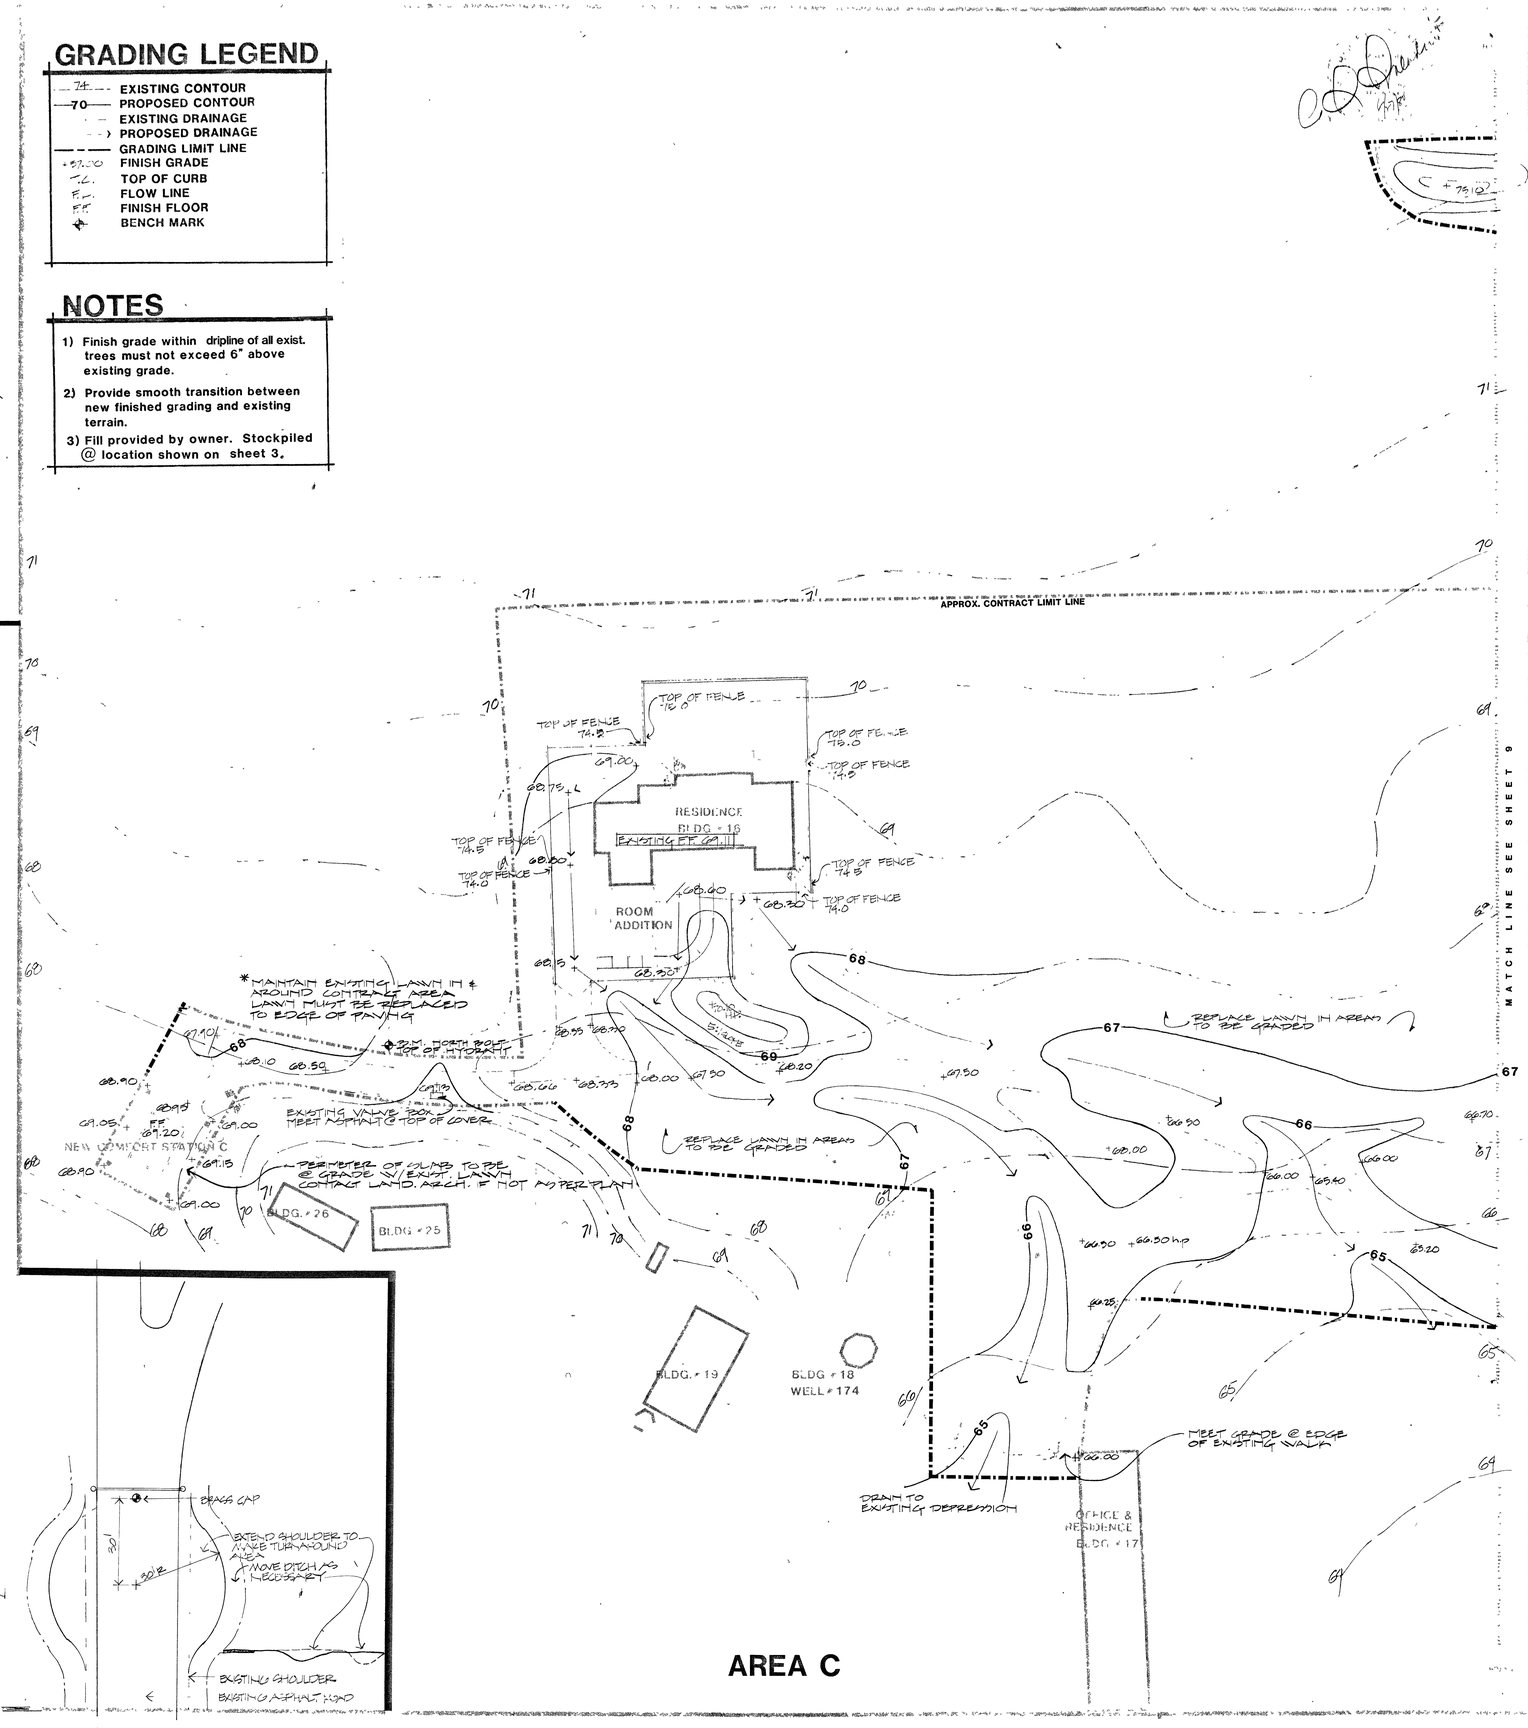

AREA C

GRADING PLANS AREAS A, B, C

& 2