IRRIGATION NOTES:

1. ALL SPRINKLER EQUIPMENT SHALL BE RAINBIRD [illegible] LEGEND TO MATCH EXISTING EQUIPMENT.
2. EXACT LOCATION OF CONTROLLERS SHALL BE DETERMINED BY THE PROJECT [illegible]
3. ALL 24 VOLT WIRING UNDER PAVING SHALL BE IN PVC SCH 40 SLEEVES
4. DRAWINGS ARE DIAGRAMATIC AND PLACEMENT OF SPRINKLERS IS DEPENDENT ON PLACEMENT OF TREES.
5. ALL WIRING FROM VALVES TO CONTROLLERS IS TO BE INSTALLED IN COMMON TRENCH W/ WATER LINES WHEN POSSIBLE.
6. REFER TO SPECIFICATIONS FOR ADDITIONAL IRRIGATION EQUIPMENT AND INSTALLATION PROCEDURES.
7. OPERATE FULL CIRCLE LAWN SPRINKLER HEADS FOR 36 MINUTES PER STATION, SEVEN DAYS A WEEK TO TO APPLY 2.5 INCHES OF PRECIPITATION PER WEEK DURING PEAK MOISTURE USE.
8. OPERATE PART CIRCLE SPRINKLER HEADS FOR 20 MINUTES PER STATION, SEVEN DAYS A WEEK TO APPLY THE SAME AMOUNT OF WATER PER WEEK.
9. (A-1 / 26 / 1½) — CONTROL NUMBER — VALVE NUMBER — VALVE SIZE — GPM PER STATION
10. THE [illegible] CONTRACTOR SHALL FLUSH AND ADJUST ALL SPRINKLER HEADS FOR [illegible] PERFORMANCE AND TO PREVENT OVERSPRAY ONTO WALKS, ROADWAYS AND [illegible] BUILDINGS AS MUCH AS POSSIBLE. THIS SHALL INCLUDE SELECTING THE BEST DEGREE OF ARC TO FIT THE EXISTING SITE CONDITIONS AND TO THROTTLE THE FLOW CONTROL AT EACH VALVE TO OBTAIN THE OPTIMUM OPERATING PRESSURE FOR EACH SYSTEM.

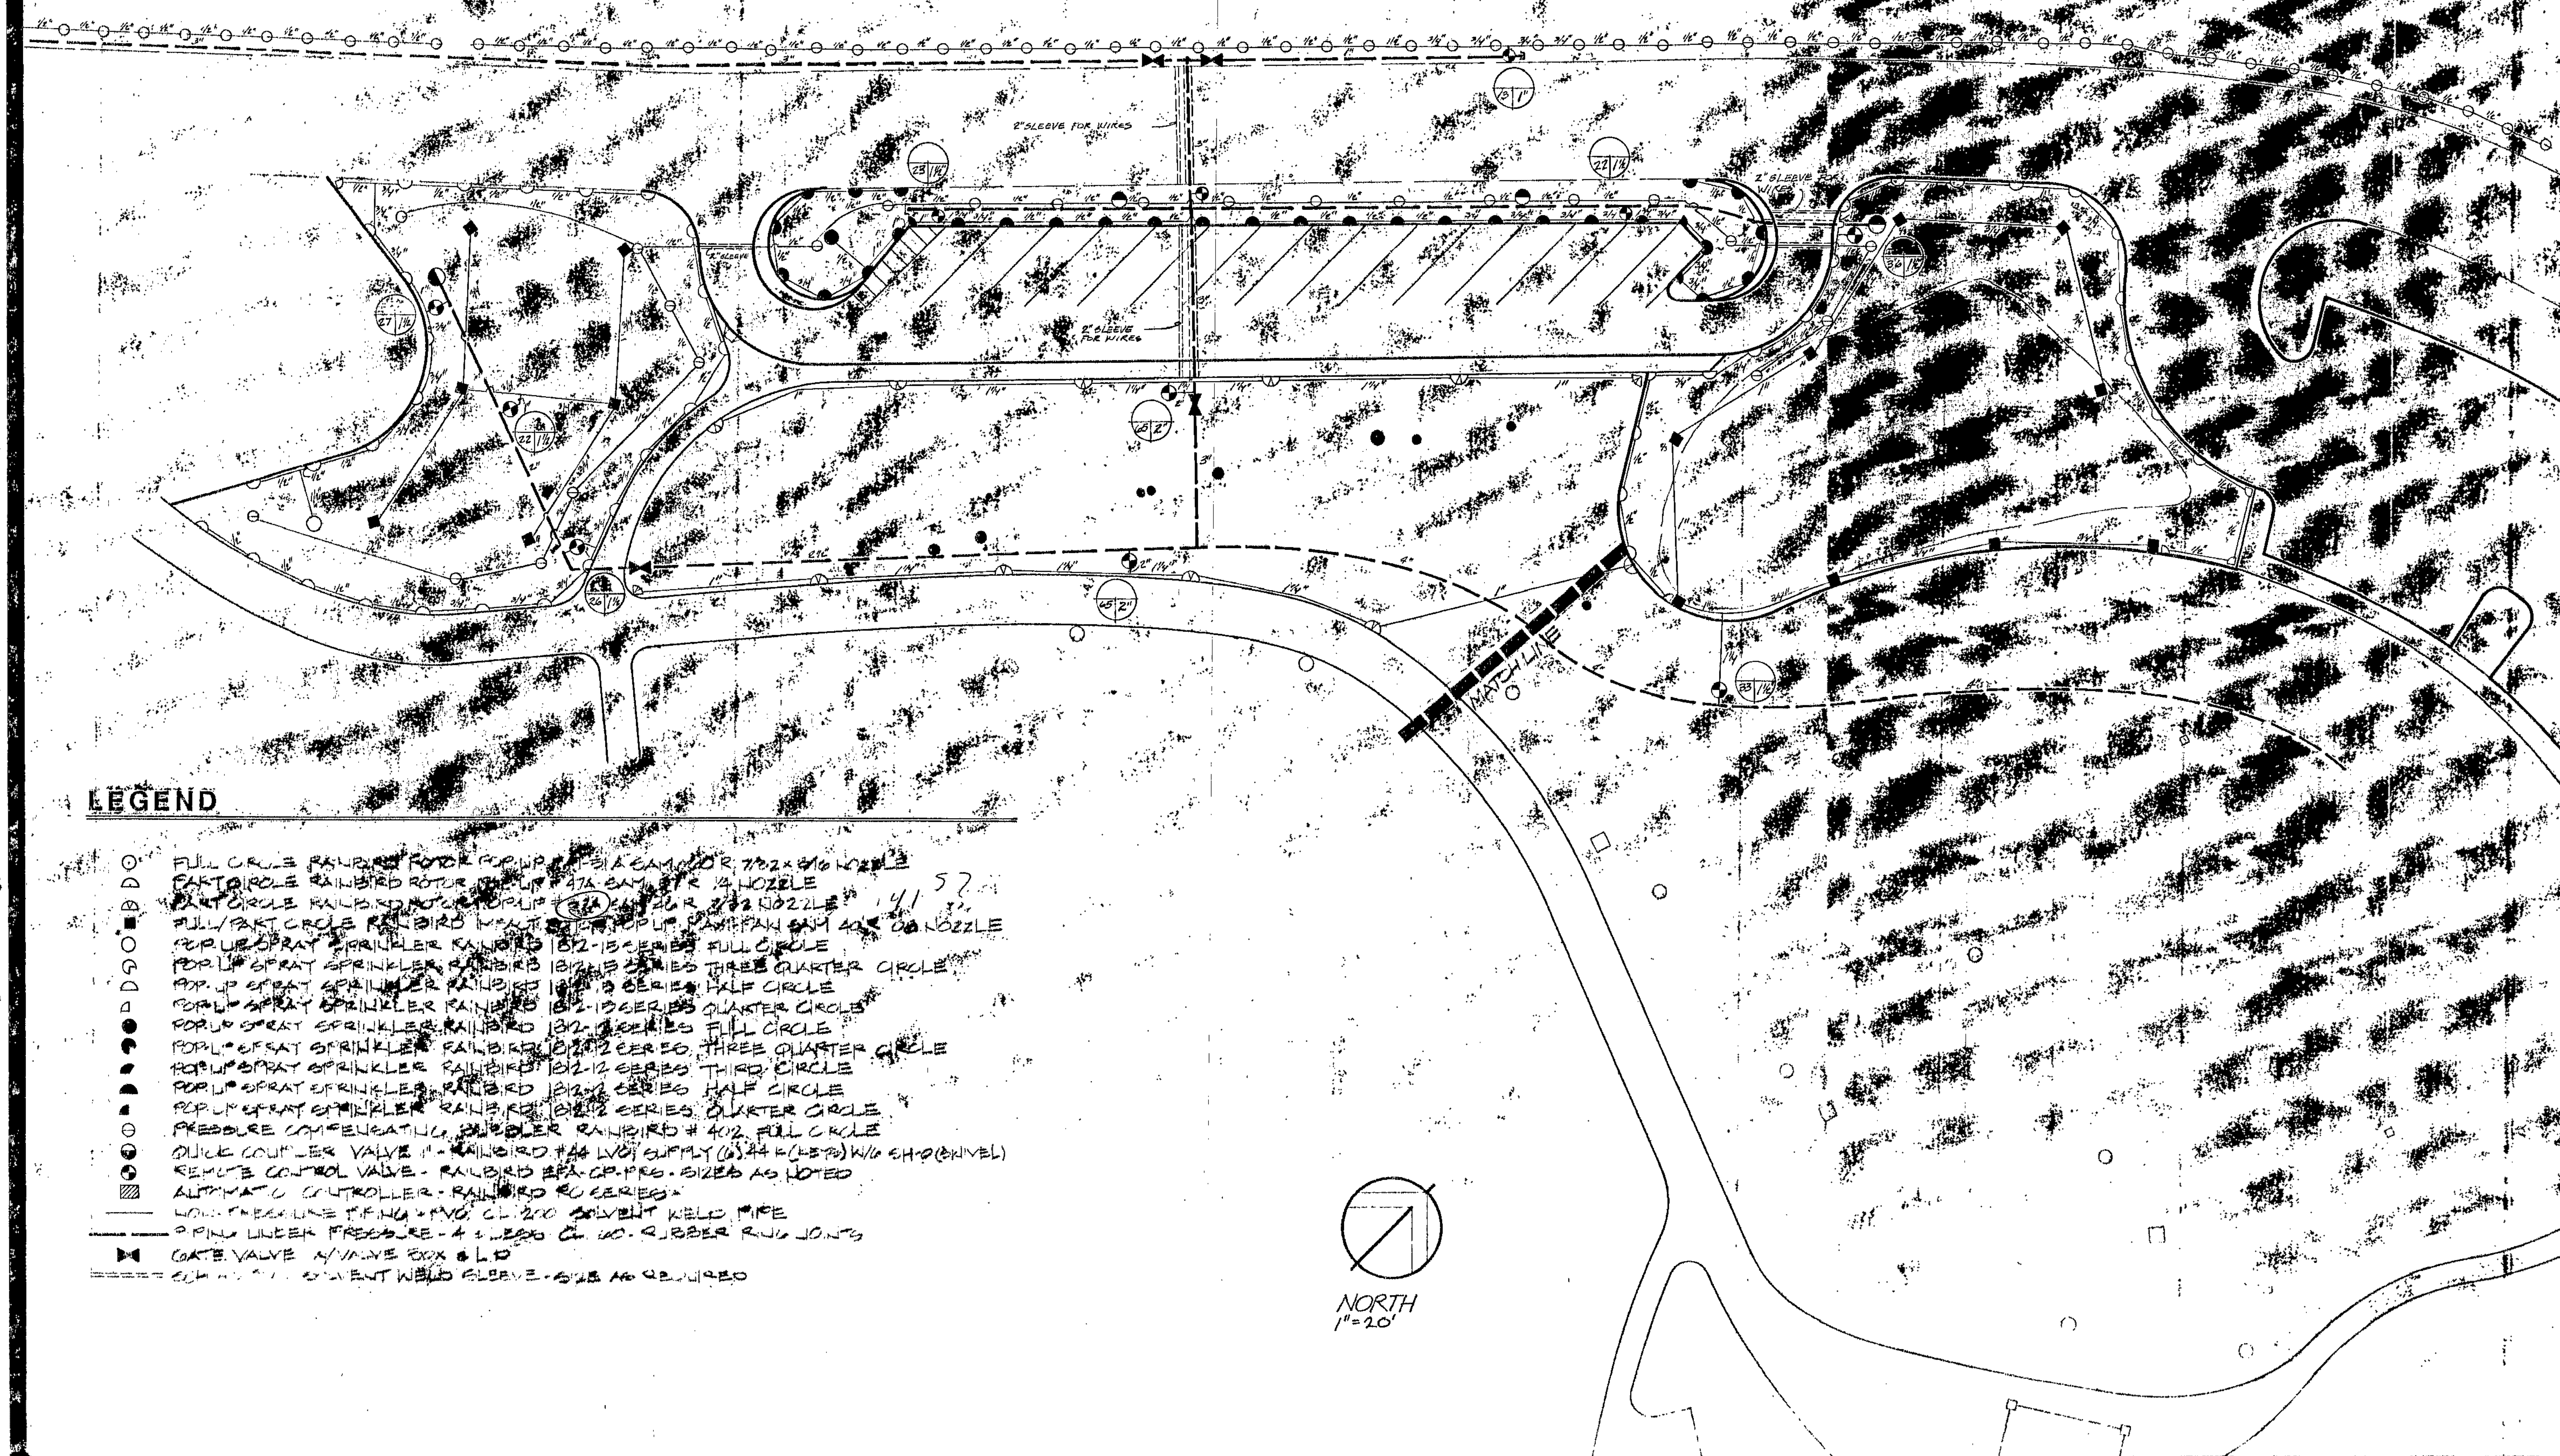

LEGEND

- FULL CIRCLE RAINBIRD ROTOR POP-UP #51A SAM 40 R, 7/32 x 9/16 NOZZLE
- PART CIRCLE RAINBIRD ROTOR POP-UP #47A SAM 37 R 1/4 NOZZLE
- PART CIRCLE RAINBIRD ROTOR POP-UP #32A SAM 26 R 7/32 NOZZLE — 41 57
- FULL/PART CIRCLE RAINBIRD IMPACT [illegible] POP-UP PAM FAN SAM 40 [illegible] NOZZLE
- POP-UP SPRAY SPRINKLER RAINBIRD 1812-15 SERIES FULL CIRCLE
- POP-UP SPRAY SPRINKLER RAINBIRD 1812-15 SERIES THREE QUARTER CIRCLE
- POP-UP SPRAY SPRINKLER RAINBIRD 1812-15 SERIES HALF CIRCLE
- POP-UP SPRAY SPRINKLER RAINBIRD 1812-15 SERIES QUARTER CIRCLE
- POP-UP SPRAY SPRINKLER RAINBIRD 1812-12 SERIES FULL CIRCLE
- POP-UP SPRAY SPRINKLER RAINBIRD 1812-12 SERIES THREE QUARTER CIRCLE
- POP-UP SPRAY SPRINKLER RAINBIRD 1812-12 SERIES THIRD CIRCLE
- POP-UP SPRAY SPRINKLER RAINBIRD 1812-12 SERIES HALF CIRCLE
- POP-UP SPRAY SPRINKLER RAINBIRD 1812-12 SERIES QUARTER CIRCLE
- PRESSURE COMPENSATING BUBBLER RAINBIRD # 402 FULL CIRCLE
- QUICK COUPLER VALVE 1" - RAINBIRD #44 LVC SUPPLY (6) 44 K (KEYS) W/ SH-O (SWIVEL)
- REMOTE CONTROL VALVE - RAINBIRD EFA-CP-PRS - SIZES AS NOTED
- AUTOMATIC CONTROLLER - RAINBIRD RC SERIES
- NON-PRESSURE PIPING - PVC CL 200 SOLVENT WELD PIPE
- PIPING UNDER PRESSURE - 4" CLASS CL 160 - RUBBER RING JOINTS
- GATE VALVE W/ VALVE BOX & LID
- SCH [illegible] SOLVENT WELD SLEEVE - SIZE AS REQUIRED

date | revisions

FILE NO. FL 83-85A 449.0
PROJ. NO. 36-00-00/85
PROJ. COORD. BOB MARTIN
initial date
[illegible] STEVE [illegible]

FLOYD LAMB STATE PARK

IRRIGATION PLAN

DEPARTMENT of CONSERVATION and NATURAL RESOURCES
NEVADA DIVISION OF STATE PARKS
CAPITOL COMPLEX CARSON CITY NEVADA [illegible]

I-1