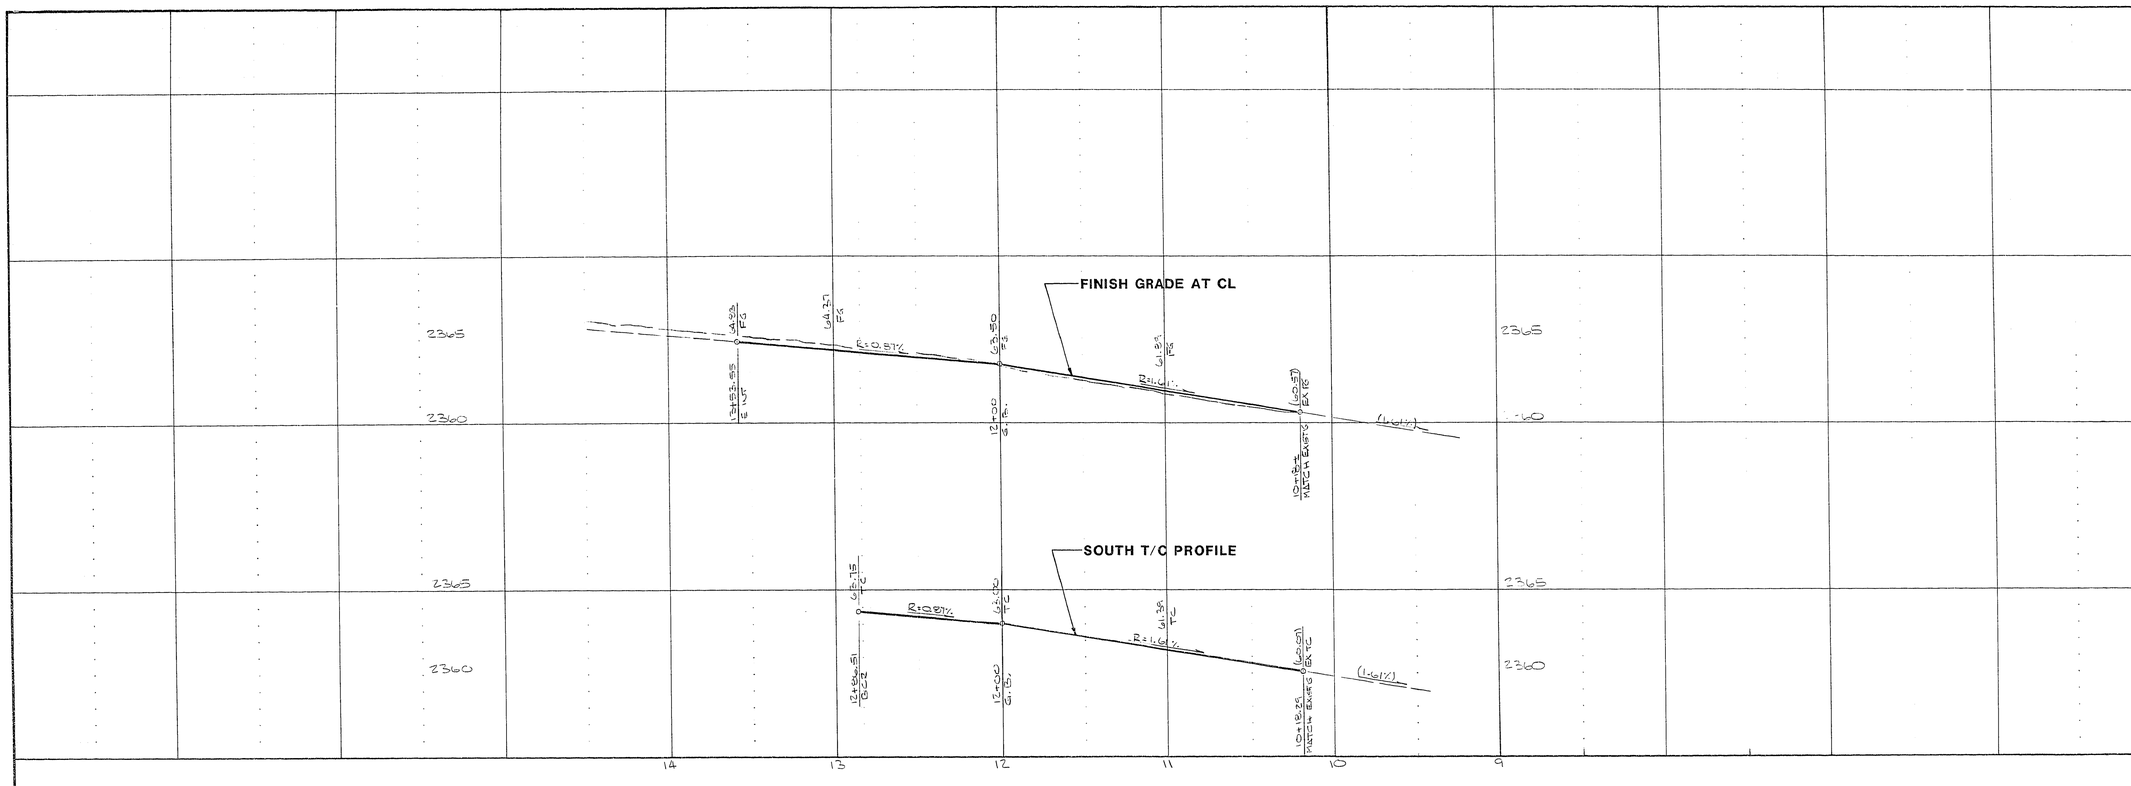

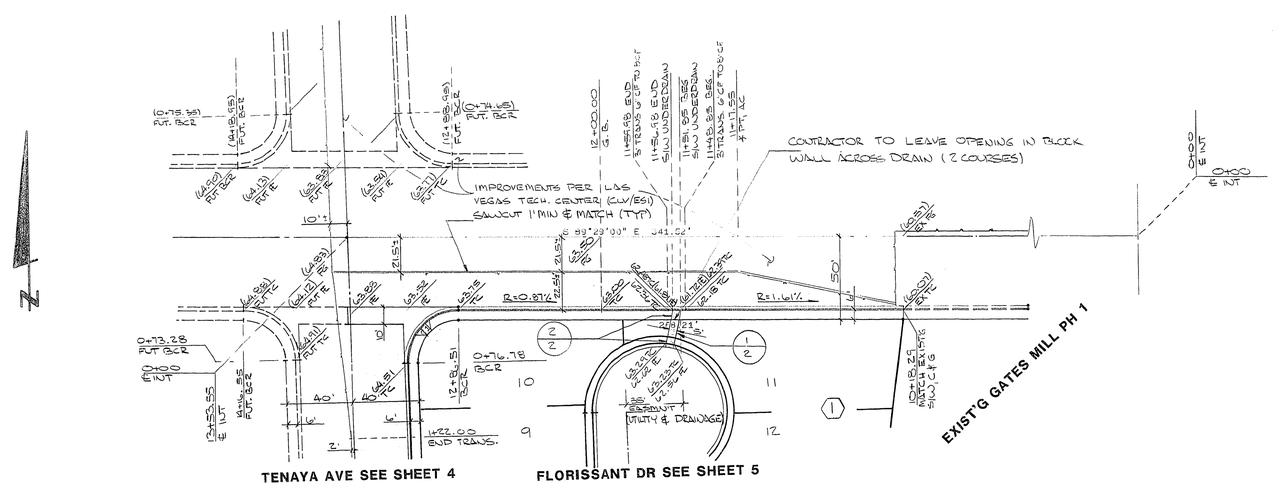

CURVE DATA TABLE (B/C)

CURVE	ARC	DELTA	RADIUS	TAN LENGTH
C1	49.53	91°32'36"	31.00	31.95

CLV CHIEF LAND DEVELOPMENT — DATE 4-16-86

No.	DATE	BY	REVISION

3-4-86

SOUTHWEST ENGINEERING
CONSULTING ENGINEERS • PLANNERS
2001 W. CHARLESTON BLVD
LAS VEGAS, NEVADA 89102
(702) 877-3700

TITLE: STREET PLAN & PROFILE
SMOKE RANCH ROAD

PROJECT: GATES MILL PHASE 2

W.O. No.	860201
BY	D. MAXFIELD
DATE	2-86
SCALE	HOR 1"= 40' VER 1"= 4'

SHEET 3 OF 11 SHEETS

12-7-89 107 Y-1515-2