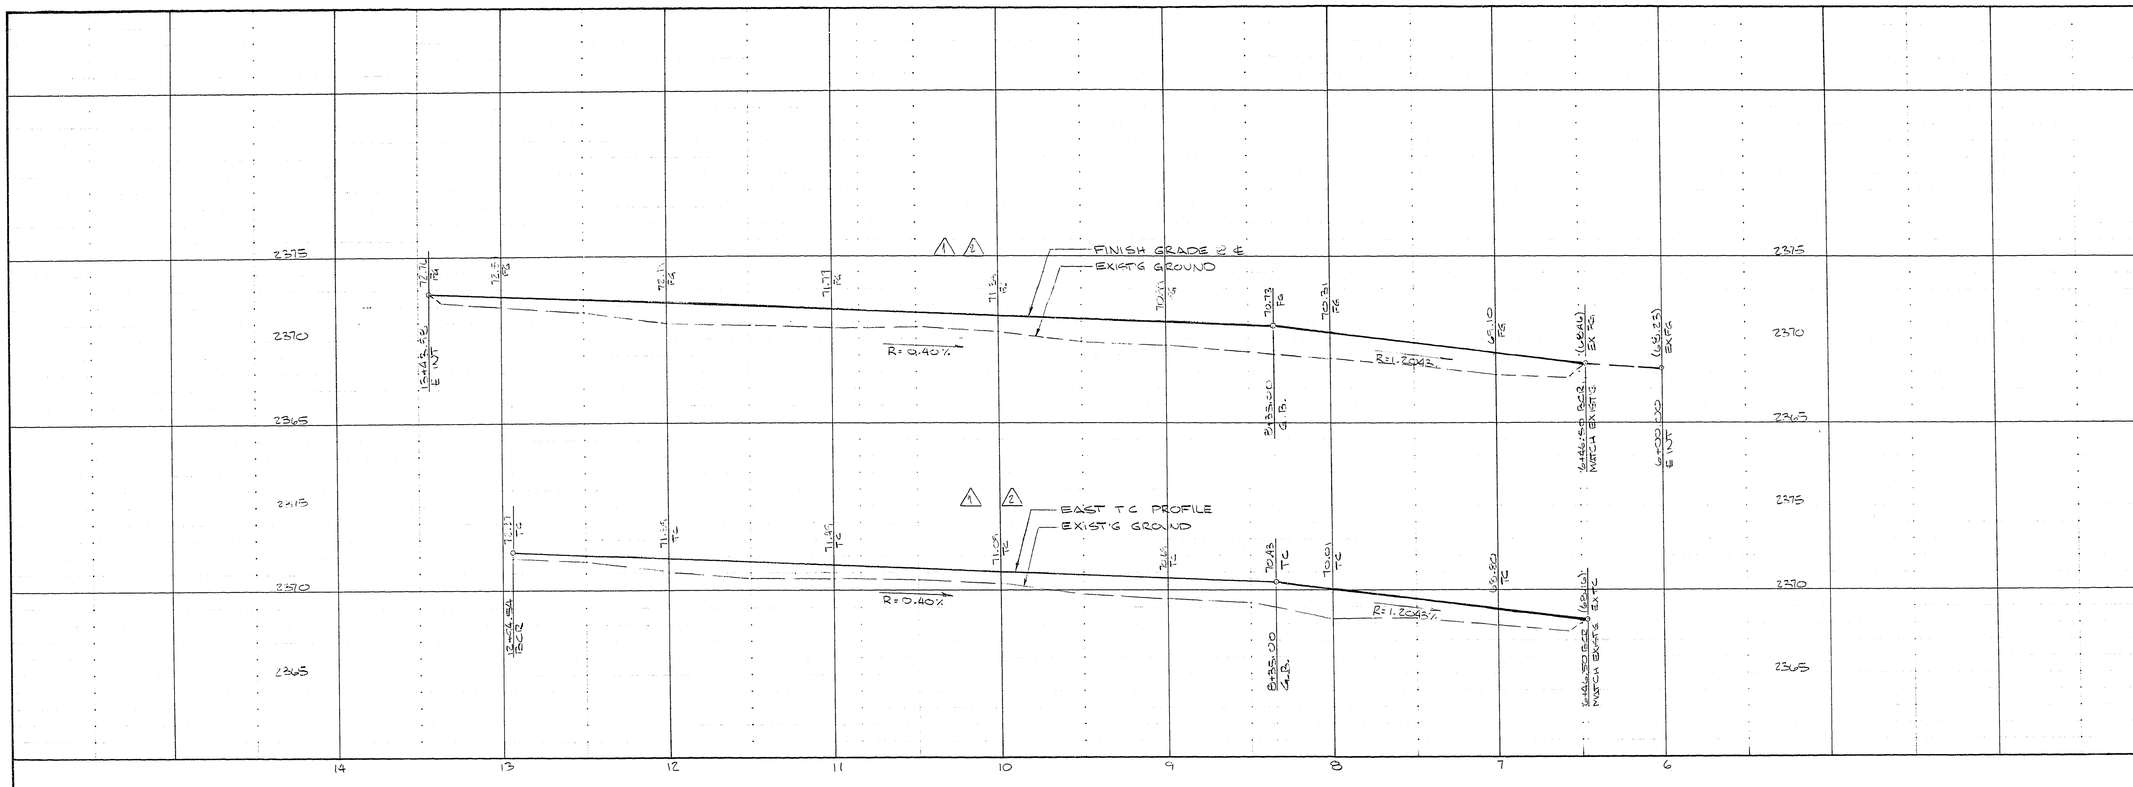

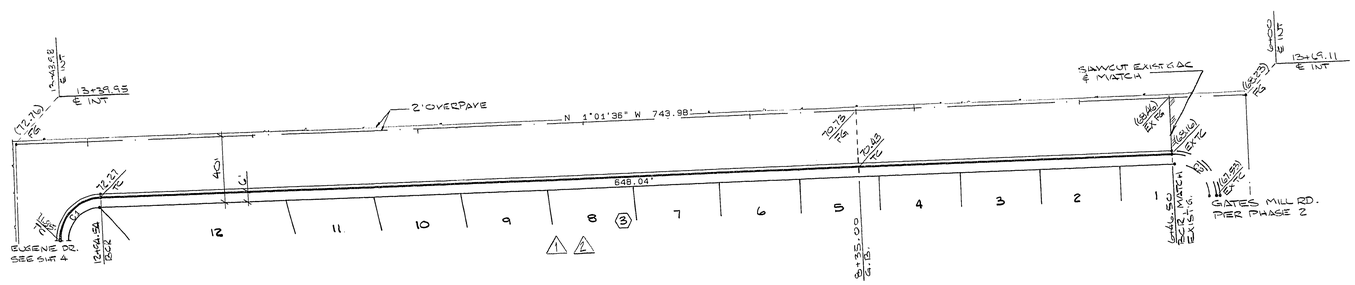

CURVE DATA (B/C)

CURVE	ARC	DELTA	RADIUS	TAN LENGTH
C1	40.16	88°29'34"	26.00	25.32
C2	40.84	90°00'00"	26.00	26.00

12-3-86
C.L.V. CHIEF LAND DEVELOPMENT DATE

No.	DATE	BY	REVISION
1	1-87		
2	10/14/87		

8-19-86

SOUTHWEST ENGINEERING
CONSULTING ENGINEERS • PLANNERS
2601 W. CHARLESTON BLVD
LAS VEGAS, NEVADA 89102
(702) 877-9700

TITLE: STREET PLAN & PROFILE
TENAYA AVENUE

PROJECT: GATES MILL PHASE 4

W.O. No.	860202-4
BY	CHIP
DATE	AUGUST 1986
SCALE	VER: 1" = 4' HOR: 1" = 40

SHEET 3 OF 12 SHEETS

12-2-86 107Y-1515-4