FED. RD. REG. NO.	STATE	PROJECT NO.	COUNTY
9	NEV.	SPS-095-2(4)	CLARK

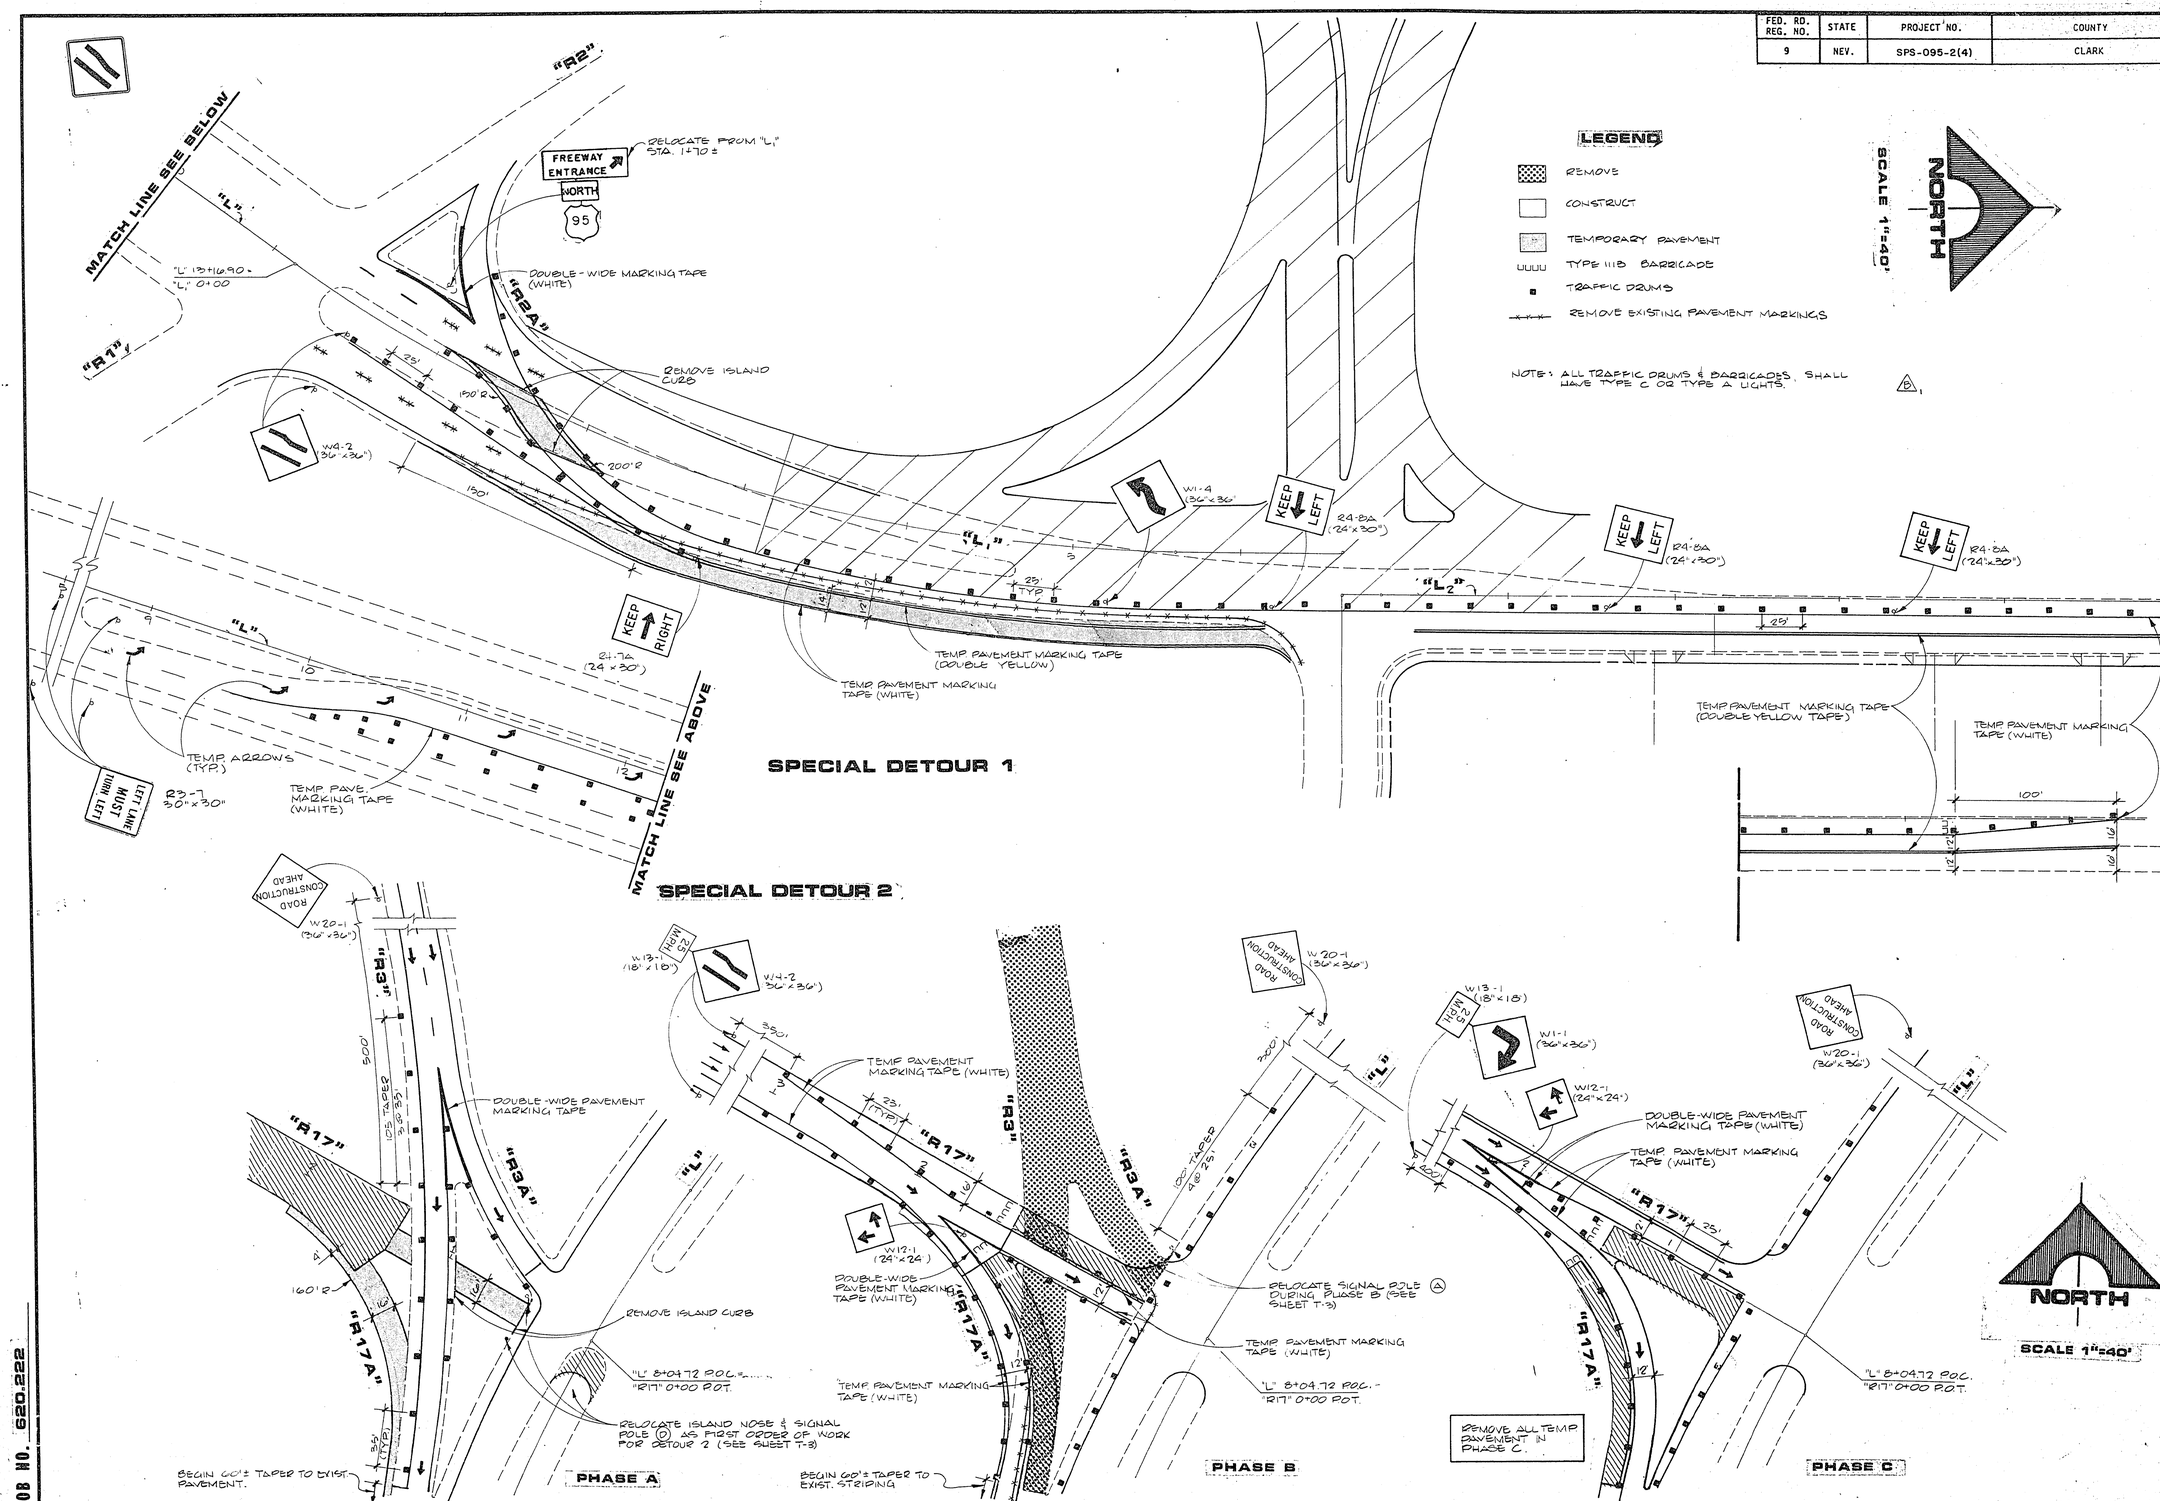

REV	DATE	DESCRIPTION
1	11-4-96	REVISE PER GMP
2	1-14-98	REVISED PER ADDENDUM NO. 2
3	2-1-98	ISSUE FOR CONSTRUCTION

STATE OF NEVADA DEPARTMENT OF TRANSPORTATION
JAMES A. GOLONKA
CIVIL
No. 4878
REGISTERED PROFESSIONAL ENGINEER
R.E. NO. 4878 DATE 8/12/97

G.C. WALLACE, INC.
Engineering/Architecture
1555 SOUTH RAINBOW BLVD / LAS VEGAS, NEVADA 89102

HOWARD HUGHES PROPERTIES
HUSITE PARKWAY INTERCHANGE
TRAFFIC CONTROL PLAN
SPECIAL DETOURS 1 & 2

SHEET 34
TC-7
OF 138 SHEETS

JOB NO. 620.222

8/94 DIETERICH-POST 6532B

26-3-96 107-V1882