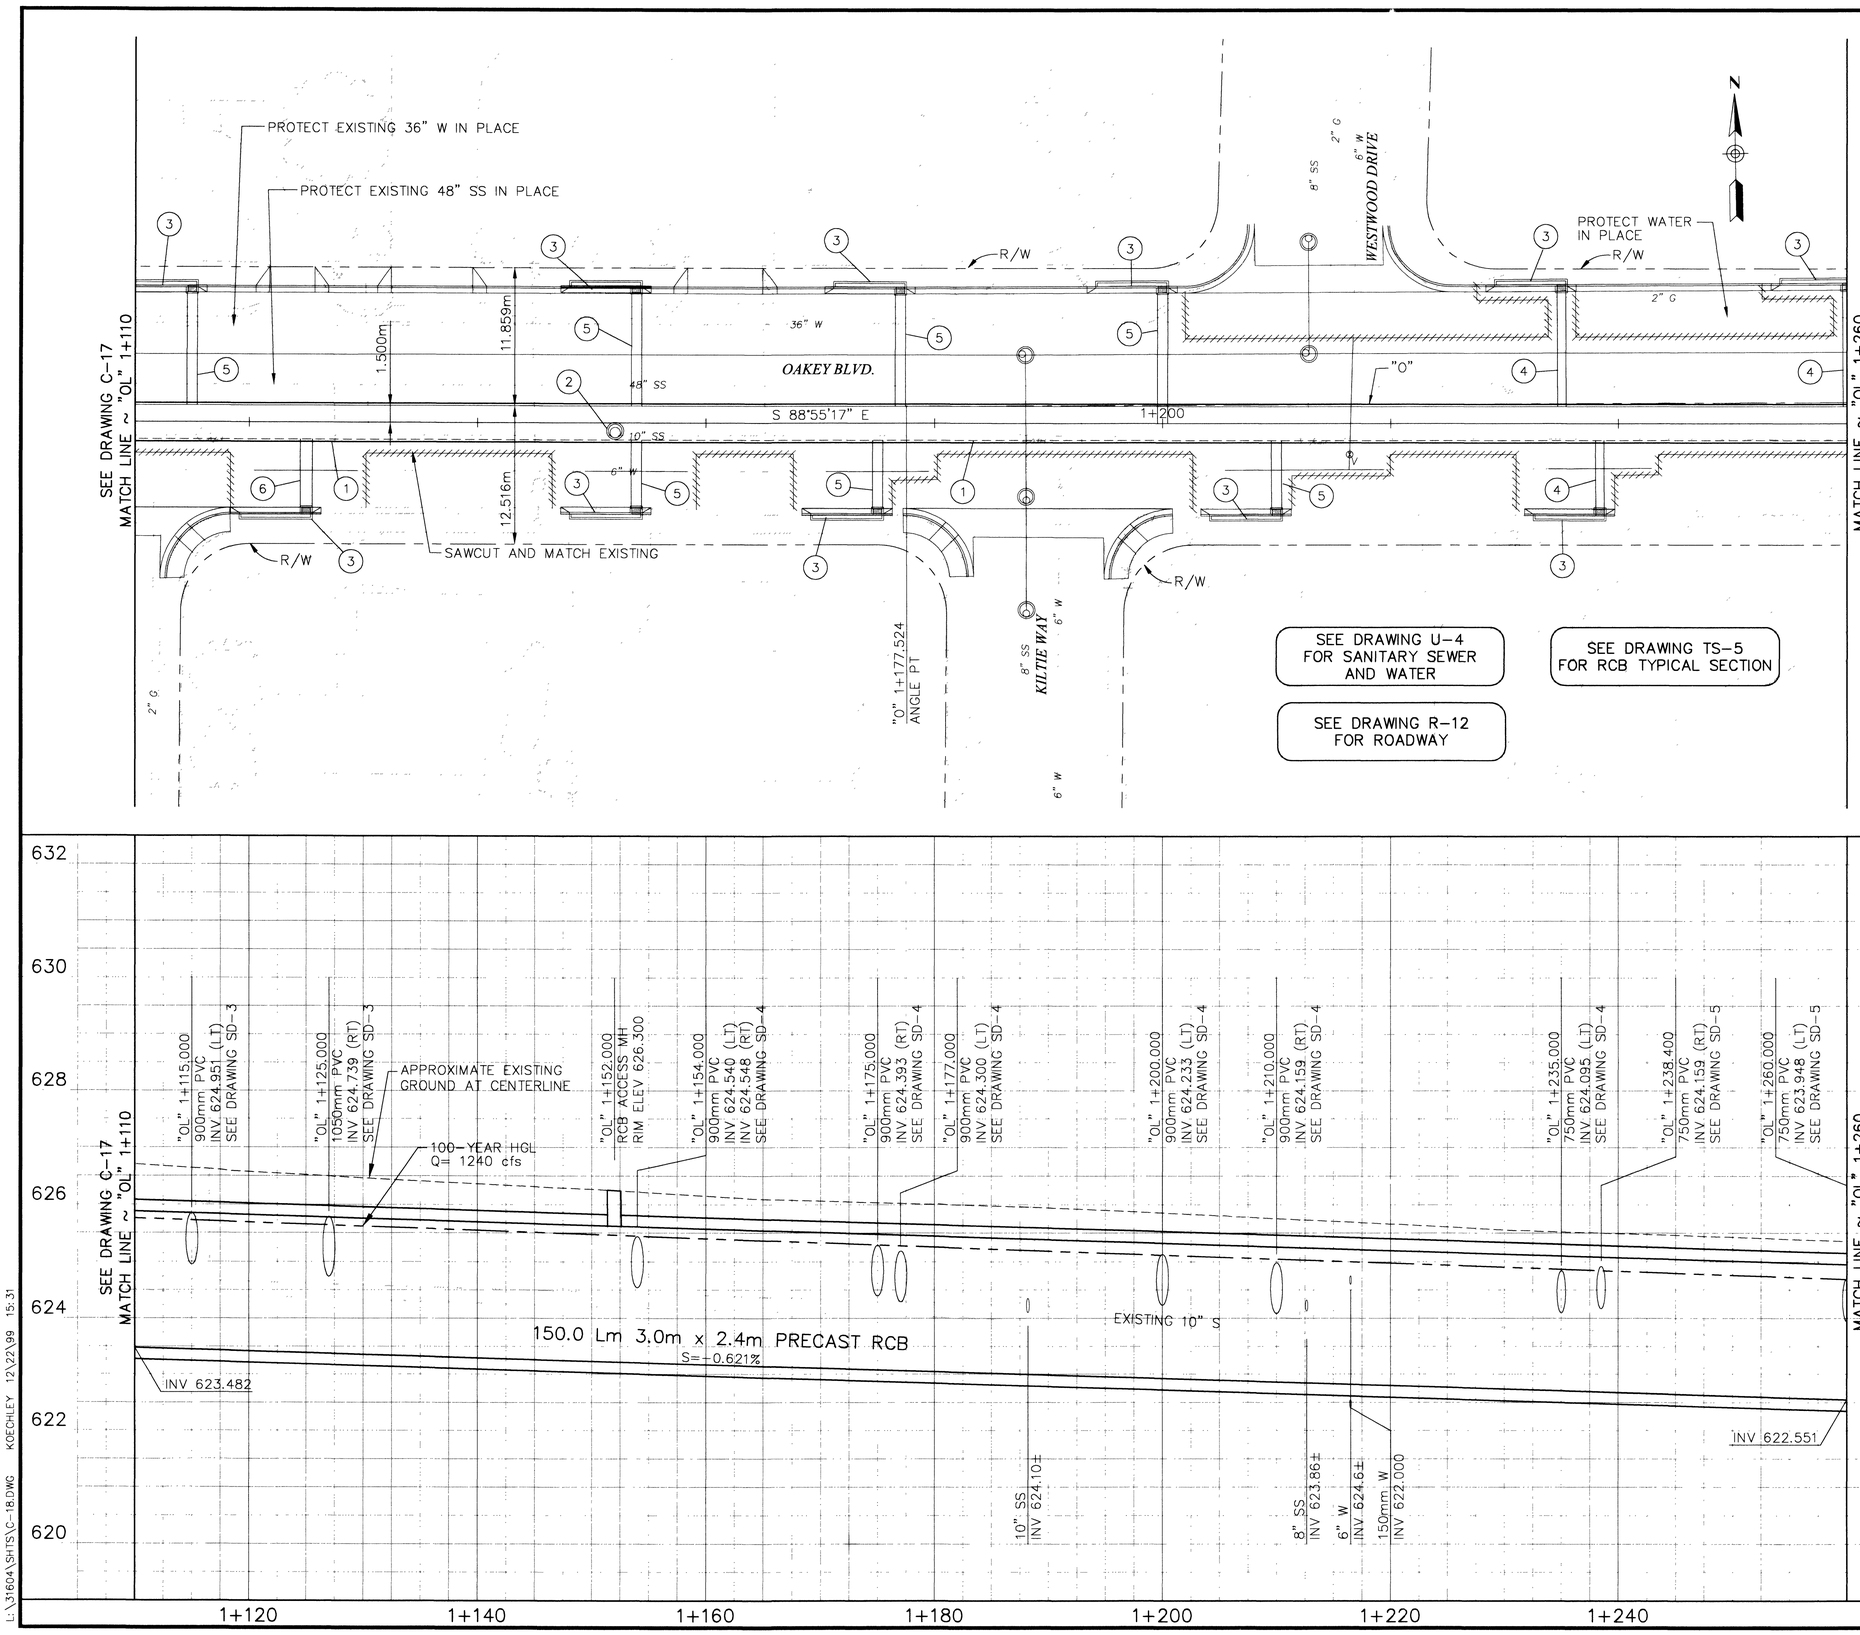

CONSTRUCTION ITEMS

1	"OL" 1+110.000 TO "OL" 1+260.000	CONSTRUCT 3.0m x 2.4m PRECAST RCB
2	"OL" 1+152.000, 1.120m RT	CONSTRUCT RCB ACCESS MH
3	"OL" 1+115.000, 11.850m LT "OL" 1+125.000, 7.950m RT "OL" 1+154.000, 11.850m LT "OL" 1+154.000, 7.950m RT "OL" 1+175.000, 7.950m RT "OL" 1+177.000, 11.850m LT "OL" 1+200.000, 11.956m LT "OL" 1+210.000, 7.973m RT "OL" 1+235.000, 12.121m LT "OL" 1+238.400, 7.975m RT "OL" 1+260.000, 12.238m LT	CONSTRUCT 6.0m DI TYPE "D" MODIFIED SEE DRAWING S-7
4	"OL" 1+235.000, 12.121m LT TO "OL" 1+235.000, 1.500m LT "OL" 1+238.400, 7.975m RT TO "OL" 1+238.400, 1.500m RT "OL" 1+260.000, 12.238m LT TO "OL" 1+260.000, 1.500m LT	CONSTRUCT 750mm PVC
5	"OL" 1+115.000, 11.850m LT TO "OL" 1+115.000, 1.500m LT "OL" 1+154.000, 11.850m LT TO "OL" 1+154.000, 1.500m LT "OL" 1+154.000, 7.950m RT TO "OL" 1+154.000, 1.500m RT "OL" 1+175.000, 7.950m RT TO "OL" 1+175.000, 1.500m RT "OL" 1+177.000, 11.850m LT TO "OL" 1+177.000, 1.500m LT "OL" 1+200.000, 11.956m LT TO "OL" 1+200.000, 1.500m LT "OL" 1+210.000, 7.973m RT TO "OL" 1+210.000, 1.500m RT	CONSTRUCT 900mm PVC
6	"OL" 1+125.000, 7.950m RT TO "OL" 1+125.000, 1.500m RT	CONSTRUCT 1050mm PVC

METRIC

Call before you Dig. 1-800-277-2600 UNDERGROUND SERVICE (USA)
Call before you Overhead 563-6111 OVERHEAD SERVICE (USA)

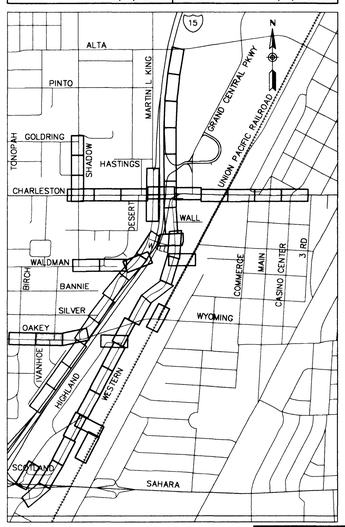

DATE | REVISIONS

PROJECT # 31604 | DESIGN BY BPP | SCALE (V) 1:50 | DATE DECEMBER 17, 1999 | SCALE (H) 1:250 | FLD. BK. # N/A

PARSONS BRINCKERHOFF
Las Vegas, Nevada

CITY OF LAS VEGAS NEVADA

DEPARTMENT OF PUBLIC WORKS

I-15 FREEWAY CHANNEL
CONSTRUCTION PLAN AND PROFILE
"OL" 1+110 TO "OL" 1+260

STATE OF NEVADA
B.A.P. CLARK
CIVIL
REGISTERED PROFESSIONAL ENGINEER

DRAWING No. C-18 | 41/241

L:\31604\SHTS\C-18.DWG KOECHLEY 12\22\99 15:31

327-V254