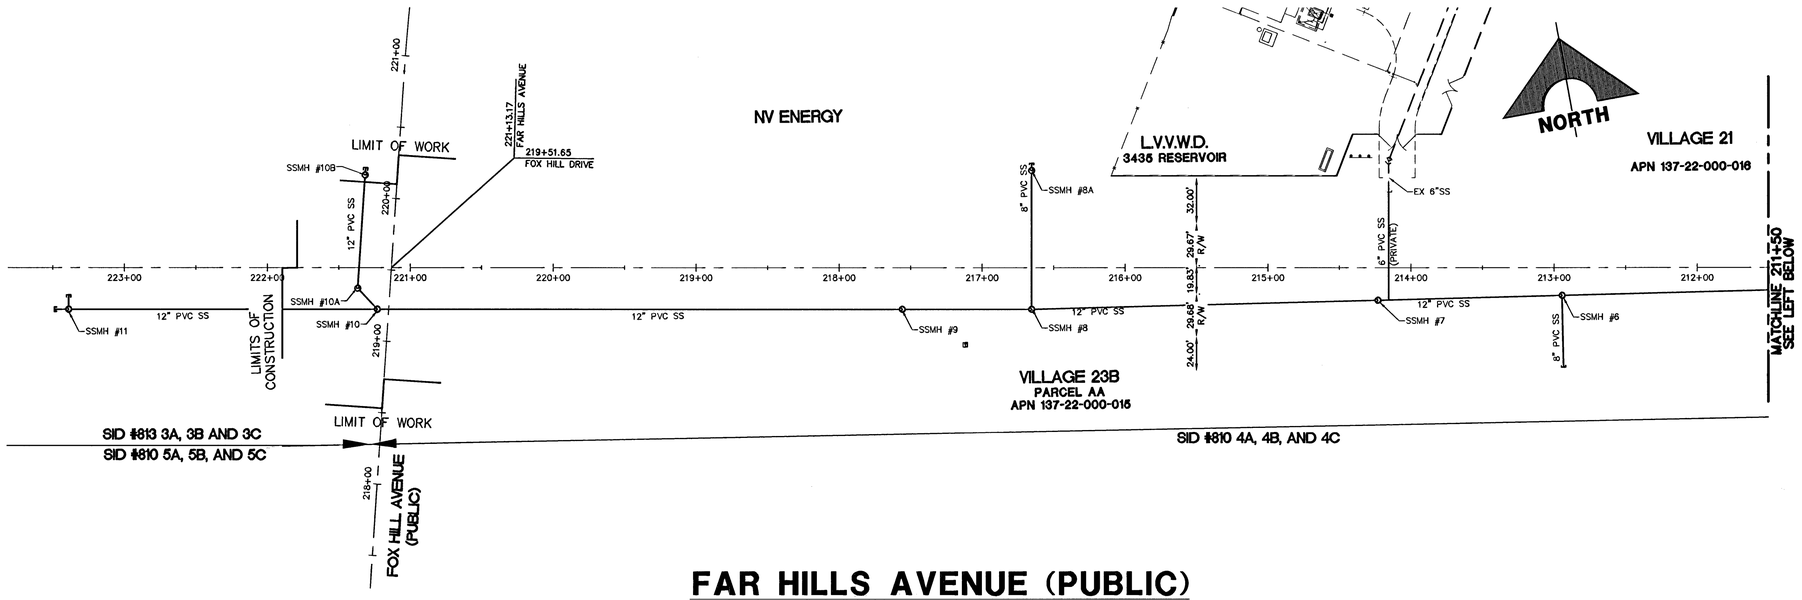

FAR HILLS AVENUE (PUBLIC)

SCALE: 1" = 50'

50 0 50 100

SCALE FEET

NOTE: UNLESS OTHERWISE NOTED, ALL UTILITIES SHOWN ARE PUBLIC.

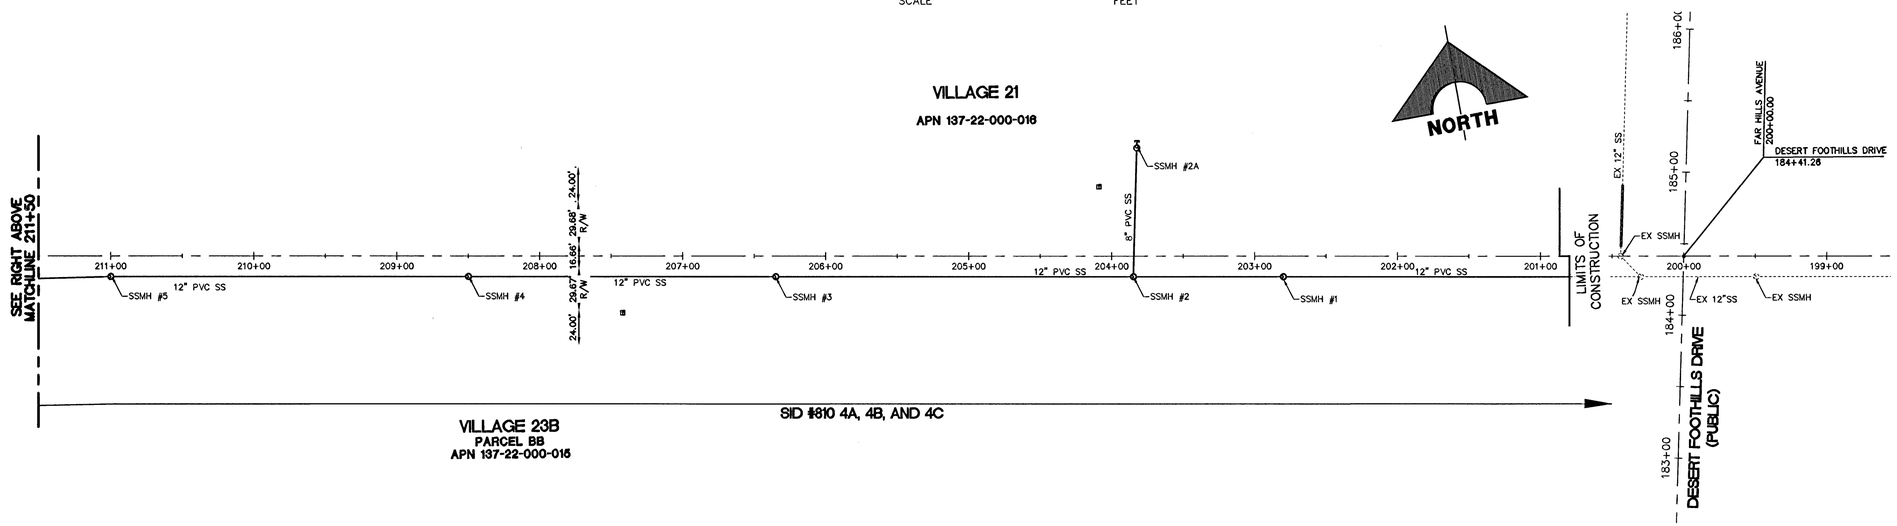

SANITARY SEWER MANHOLE SCHEDULE

MH #	STREET NAME	STATION & OFFSET	INV IN	INV IN	INV OUT	RIM	NORTHING	EASTING	MH #
1	FAR HILLS AVE.	202+80.06, 14.33' LT	3340.56 (W)		3340.56 (E)	3350.3±	521273.85	568028.83	1
2	FAR HILLS AVE.	203+84.94, 14.33' LT	3347.00 (W)	3347.33 (8"N)	3347.00 (E)	3355.3±	521292.95	567925.71	2
2A	FAR HILLS AVE.	203+82.56, 75.67' RT	3349.13 (8"N)		3349.13 (8"S)	3356.1±	521381.02	567944.44	2A
3	FAR HILLS AVE.	206+34.94, 14.33' LT	3360.88 (W)		3360.88 (E)	3369.2±	521338.49	567679.89	3
4	FAR HILLS AVE.	208+50.00, 14.33' LT	3372.81 (W)		3372.81 (E)	3381.1±	521377.66	567468.42	4
5	FAR HILLS AVE.	211+00.00, 14.33' LT	3386.69 (W)		3386.69 (E)	3395.0±	521423.20	567222.61	5
6	FAR HILLS AVE.	212+94.50, 19.38' LT	3397.48 (W)	3397.81 (8"S)	3397.48 (E)	3405.7±	521453.67	567030.44	6
7	FAR HILLS AVE.	214+23.06, 22.71' LT	3401.04 (W)		3401.04 (E)	3412.8±	521473.80	566903.42	7
8	FAR HILLS AVE.	216+65.48, 29.00' LT	3415.21 (W)	3415.54 (8"N)	3415.21 (E)	3426.1±	521511.78	566663.92	8
8A	FAR HILLS AVE.	216+65.48, 68.00' RT	3416.51 (8"N)		3416.51 (8"S)	3427.0±	521607.15	566681.58	8A
9	FAR HILLS AVE.	217+55.94, 29.00' LT	3420.63 (W)		3420.63 (E)	3430.7±	521528.25	566574.97	9
10	FAR HILLS AVE.	221+23.17, 29.00' LT	3433.70 (W)	3333.90 (NW)	3433.70 (E)	3443.6±	521595.15	566213.88	10
10A	FOX HILL DR.	221+36.84, 14.40' LT	3434.20 (N)		3434.00 (SE)	3444.2±	521611.99	566203.10	10A
10B	FOX HILL DR.	221+31.63, 64.89' RT	3434.60 (N)		3434.60 (S)	3444.4±	521689.00	566222.66	10B
11	FAR HILLS AVE.	223+39.00 29.00' LT	3441.80 (W)	3442.00 (8"N)	3441.80 (E)	3449.1±	521634.46	566001.66	11

SEWER QUANTITIES (PUBLIC)

6" PVC S (PRIVATE)	76	LF
8" PVC S	247	LF
12" PVC S	2,383	LF
48" SEWER MANHOLE	13	EA
60" SEWER MANHOLE	2	EA

Call before you Dig
Avoid cutting underground utility lines. It's easy.
Call 811
OR
1-800-227-2600
AND
CLARK COUNTY TRAFFIC OPERATIONS
1-702-455-7544

AVOID HITTING OVERHEAD POWER LINES. IT'S COSTLY.
CALL BEFORE YOU DO OVERHEAD
1-702-227-2929

FAST
Call before you UnderGround.
1-702-432-5300
FREEWAY AND ARTERIAL SYSTEM OF TRANSPORTATION

H #50132
CLV # 107V 6128

STATE OF NEVADA PROFESSIONAL ENGINEER DANIEL F. KELLEY Exp. 06/30/2015 CIVIL No. 21134
DATE: 9-17-13

REV	DATE	DESCRIPTION	DATE	AGEN APP	DATE	CGW APP

PROJECT NO. 62023B-205
DESIGN: DFK
DRAWN: HJF
CHECK: JLJ
PLOT DATE: 09-17-13
PLOT TIME: 11:18:20

G.C. WALLACE COMPANIES
ENGINEERS | PLANNERS | SURVEYORS
4555 S. RAINBOW BOULEVARD - LAS VEGAS, NV 89146
T: 702.364.1001 F: 702.364.1004 - C.WALLACE.COM
LAS VEGAS · MESQUITE
LAS VEGAS
F:\Projects\000\62023B-205\DWG\Production\205-MU3.dwg
Daniel Kelley

THE HOWARD HUGHES COMPANY, LLC
VILLAGE 23B
FAR HILLS AVENUE IMPROVEMENTS - PHASE 1
DESERT FOOTHILLS DRIVE TO FOX HILL DRIVE
MASTER SEWER PLAN

DRAWING
MU2
6 OF 29 SHTS