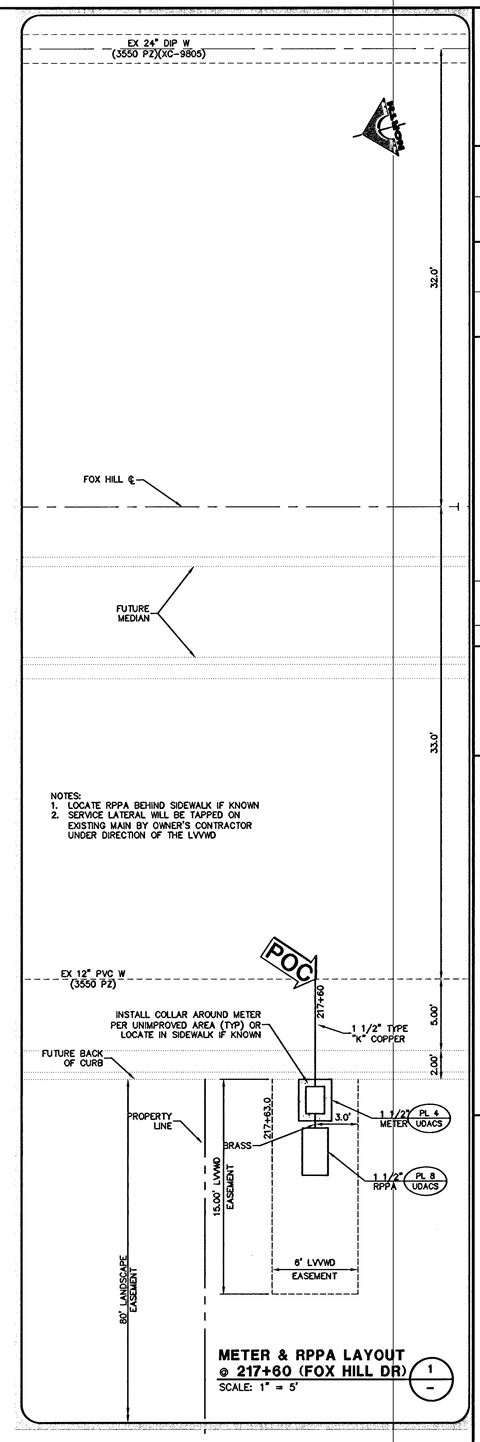

REDUCED PRESSURE PRINCIPLE ASSEMBLY (1) 1-1/2"

APPROVED REDUCED PRESSURE PRINCIPLE ASSEMBLY(S) SHALL BE INSTALLED PER UDACS PLATE #8. NO WATER SHALL BE TAKEN FROM A SERVICE REQUIRING BACKFLOW PREVENTION UNTIL THE REDUCED PRESSURE PRINCIPLE ASSEMBLY HAS BEEN SUCCESSFULLY TESTED BY LVVWD. ANY BLOCK WALL OR OTHER FENCE MATERIAL SHALL BE DESIGNED AND CONSTRUCTED AROUND THE OUTSIDE OF THE EASEMENT(S) TO ALLOW THE DISTRICT DIRECT ACCESS FROM THE ADJACENT RIGHT-OF-WAY. EASEMENTS SHALL BE CLEARLY MARKED OR STAKED PRIOR TO THE START OF CONSTRUCTION.

APPROVED FOR CONSTRUCTION

LAS VEGAS VALLEY WATER DISTRICT ENGINEERING SERVICES MANAGER
PROJECT NO. 122068 DATE: 10/24/13

H #50132
CLV # 10716/28

STATE OF NEVADA
DANIEL P. KELLEY
Exp. 06/30/2015
CIVIL
No. 21154
PROFESSIONAL ENGINEER
DATE: 9/17/13

REV	DATE	DESCRIPTION	DATE	AGEN APP	DATE	CGW APP

PROJECT NO. 62023B-205
DESIGN: DFK
DRAWN: HJF
CHECK: JLJ
PLOT DATE: 09-17-13
PLOT TIME: 11:21:10

G.C. WALLACE COMPANIES
ENGINEERS | PLANNERS | SURVEYORS
1555 S. RAINBOW BOULEVARD · LAS VEGAS NV 89146
T: 702.804.2000 · F: 702.804.2299 · GCWALLACE.COM
LAS VEGAS · MESQUITE
LAS VEGAS

F:\Projects\600\62023B-205\DWG\Production\205-DET-Utility.dwg
Daniel Kelley

HOWARD HUGHES PROPERTIES, INC.

VILLAGE 23B
FAR HILLS AVENUE IMPROVEMENTS - PHASE 1
DESERT FOOTHILLS DRIVE TO FOX HILL DRIVE

DETAILS 2

DRAWING
D2
19 OF 29 SHTS