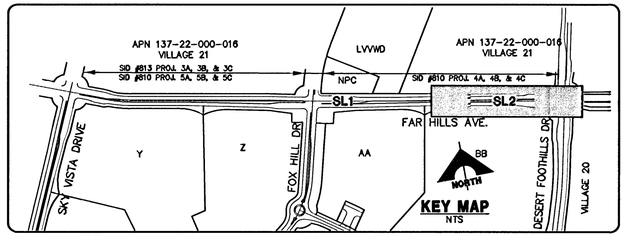

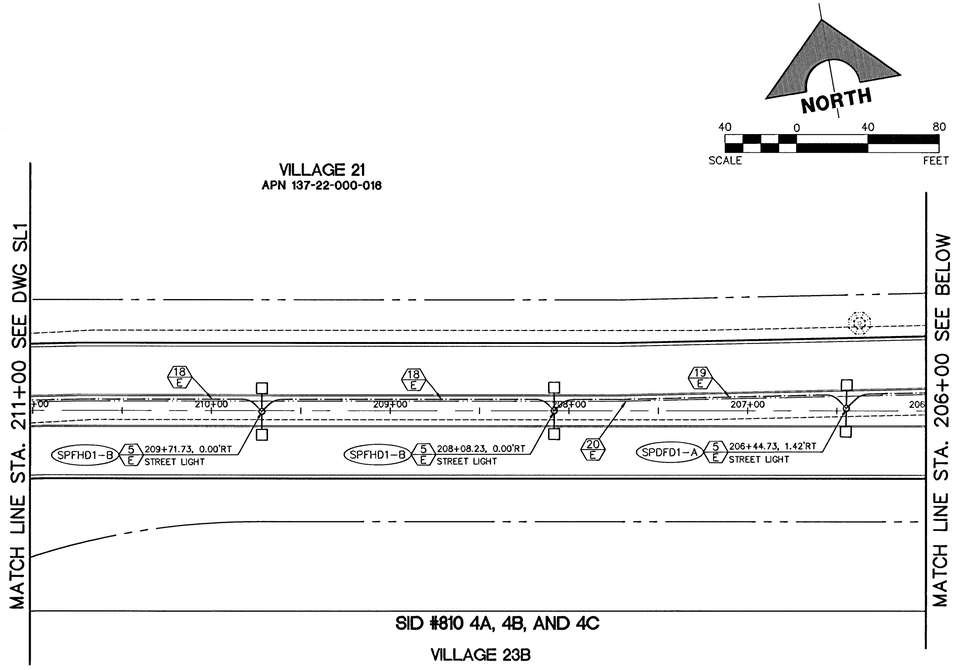

FAR HILLS AVENUE (PUBLIC)

SCALE: 1" = 40'

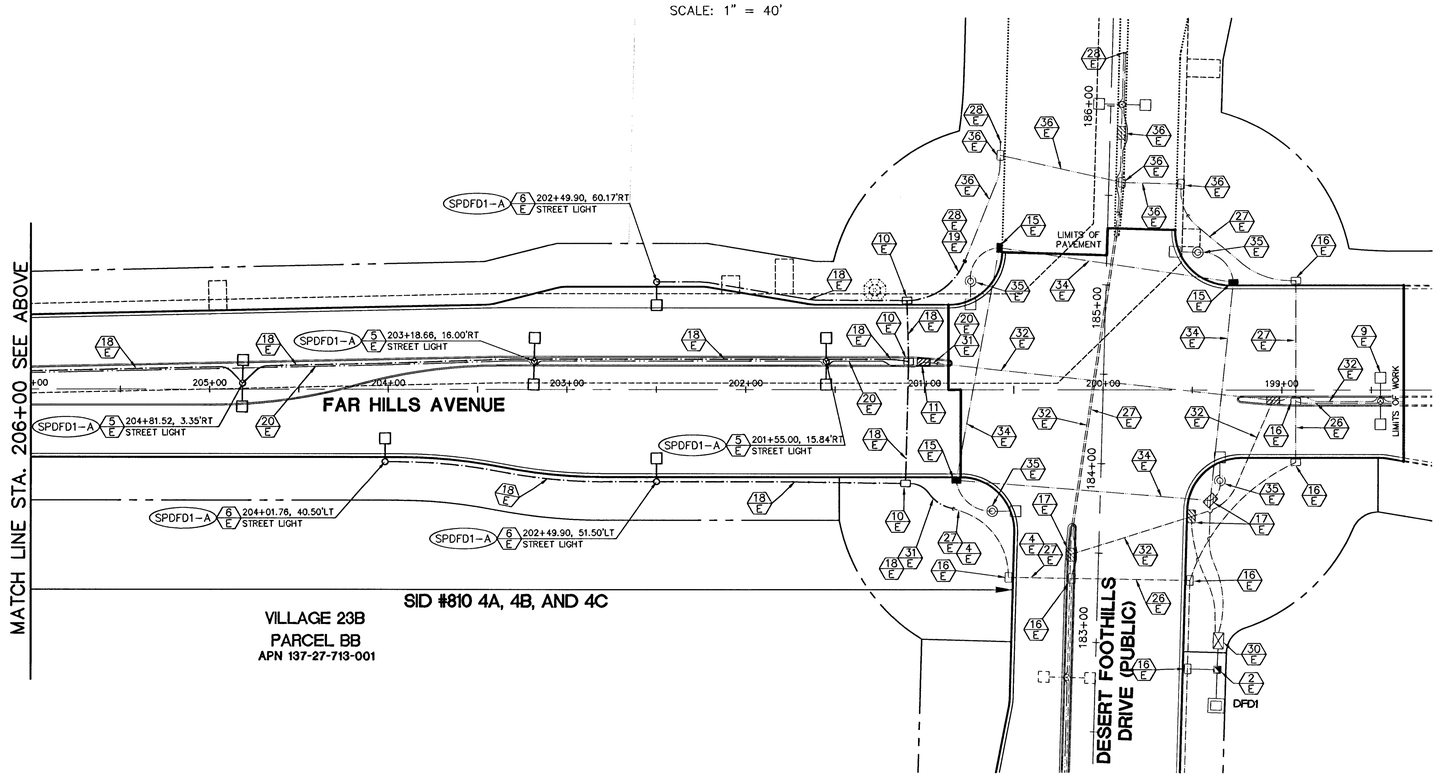

Call before you Dig
Avoid cutting underground utility lines. It's costly.
Call 811
OR
1-800-227-2600

AVOID HITTING OVERHEAD POWER LINES. IT'S COSTLY!
CALL BEFORE YOU DO OVERHEAD
1-702-227-2929

FAST
Call before you UnderGround.
1-702-432-5300
FREEWAY AND ARTERIAL SYSTEM OF TRANSPORTATION

PROFESSIONAL ENGINEER STATE OF NEVADA
JOHN T. BROWN
Exp. 12/31/2014
ELECTRICAL
PROJECT No. 16033

DATE: 9/17/13

FOR ELECTRICAL COMPONENTS ONLY

NOTES:

REFER TO DWG SL1 FOR LEGEND AND CONSTRUCTION NOTES.
REFER TO DWG SL3 FOR ELECTRICAL NOTES AND DETAILS.
REFER TO DWG G3 FOR CITY OF LAS VEGAS STREETLIGHT NOTES.

H4 50132 107V 6128

PROFESSIONAL ENGINEER STATE OF NEVADA
DANIEL J. KELLEY
Exp. 06/30/2015
CIVIL
PROJECT No. 21134

DATE: 9/17/13

REV	DATE	DESCRIPTION	DATE	AGEN APP	DATE	CGW APP

PROJECT NO. 62023B-205
DESIGN: DFK
DRAWN: HJF
CHECK: JLJ
PLOT DATE: 09-17-13
PLOT TIME: 11:57:13

G.C. WALLACE COMPANIES
ENGINEERS | PLANNERS | SURVEYORS
1555 S. RAINBOW BOULEVARD · LAS VEGAS, NV 89146
T: 702.804.2000 · F: 702.804.2799 · GCWALLACE.COM
LAS VEGAS · HENDERSON · LAS VEGAS

LAS VEGAS

F:\Projects\600\62023B-205\DWG\Production\205-ST25-STLT2.dwg
Daniel Kelley

THE HOWARD HUGHES COMPANY, LLC

VILLAGE 23B
FAR HILLS AVENUE IMPROVEMENTS - PHASE 1
DESERT FOOTHILLS DRIVE TO FOX HILL DRIVE

STREETLIGHT, CONDUIT AND ELECTRICAL PLAN 2

DRAWING
SL2
28 OF 29 SHTS