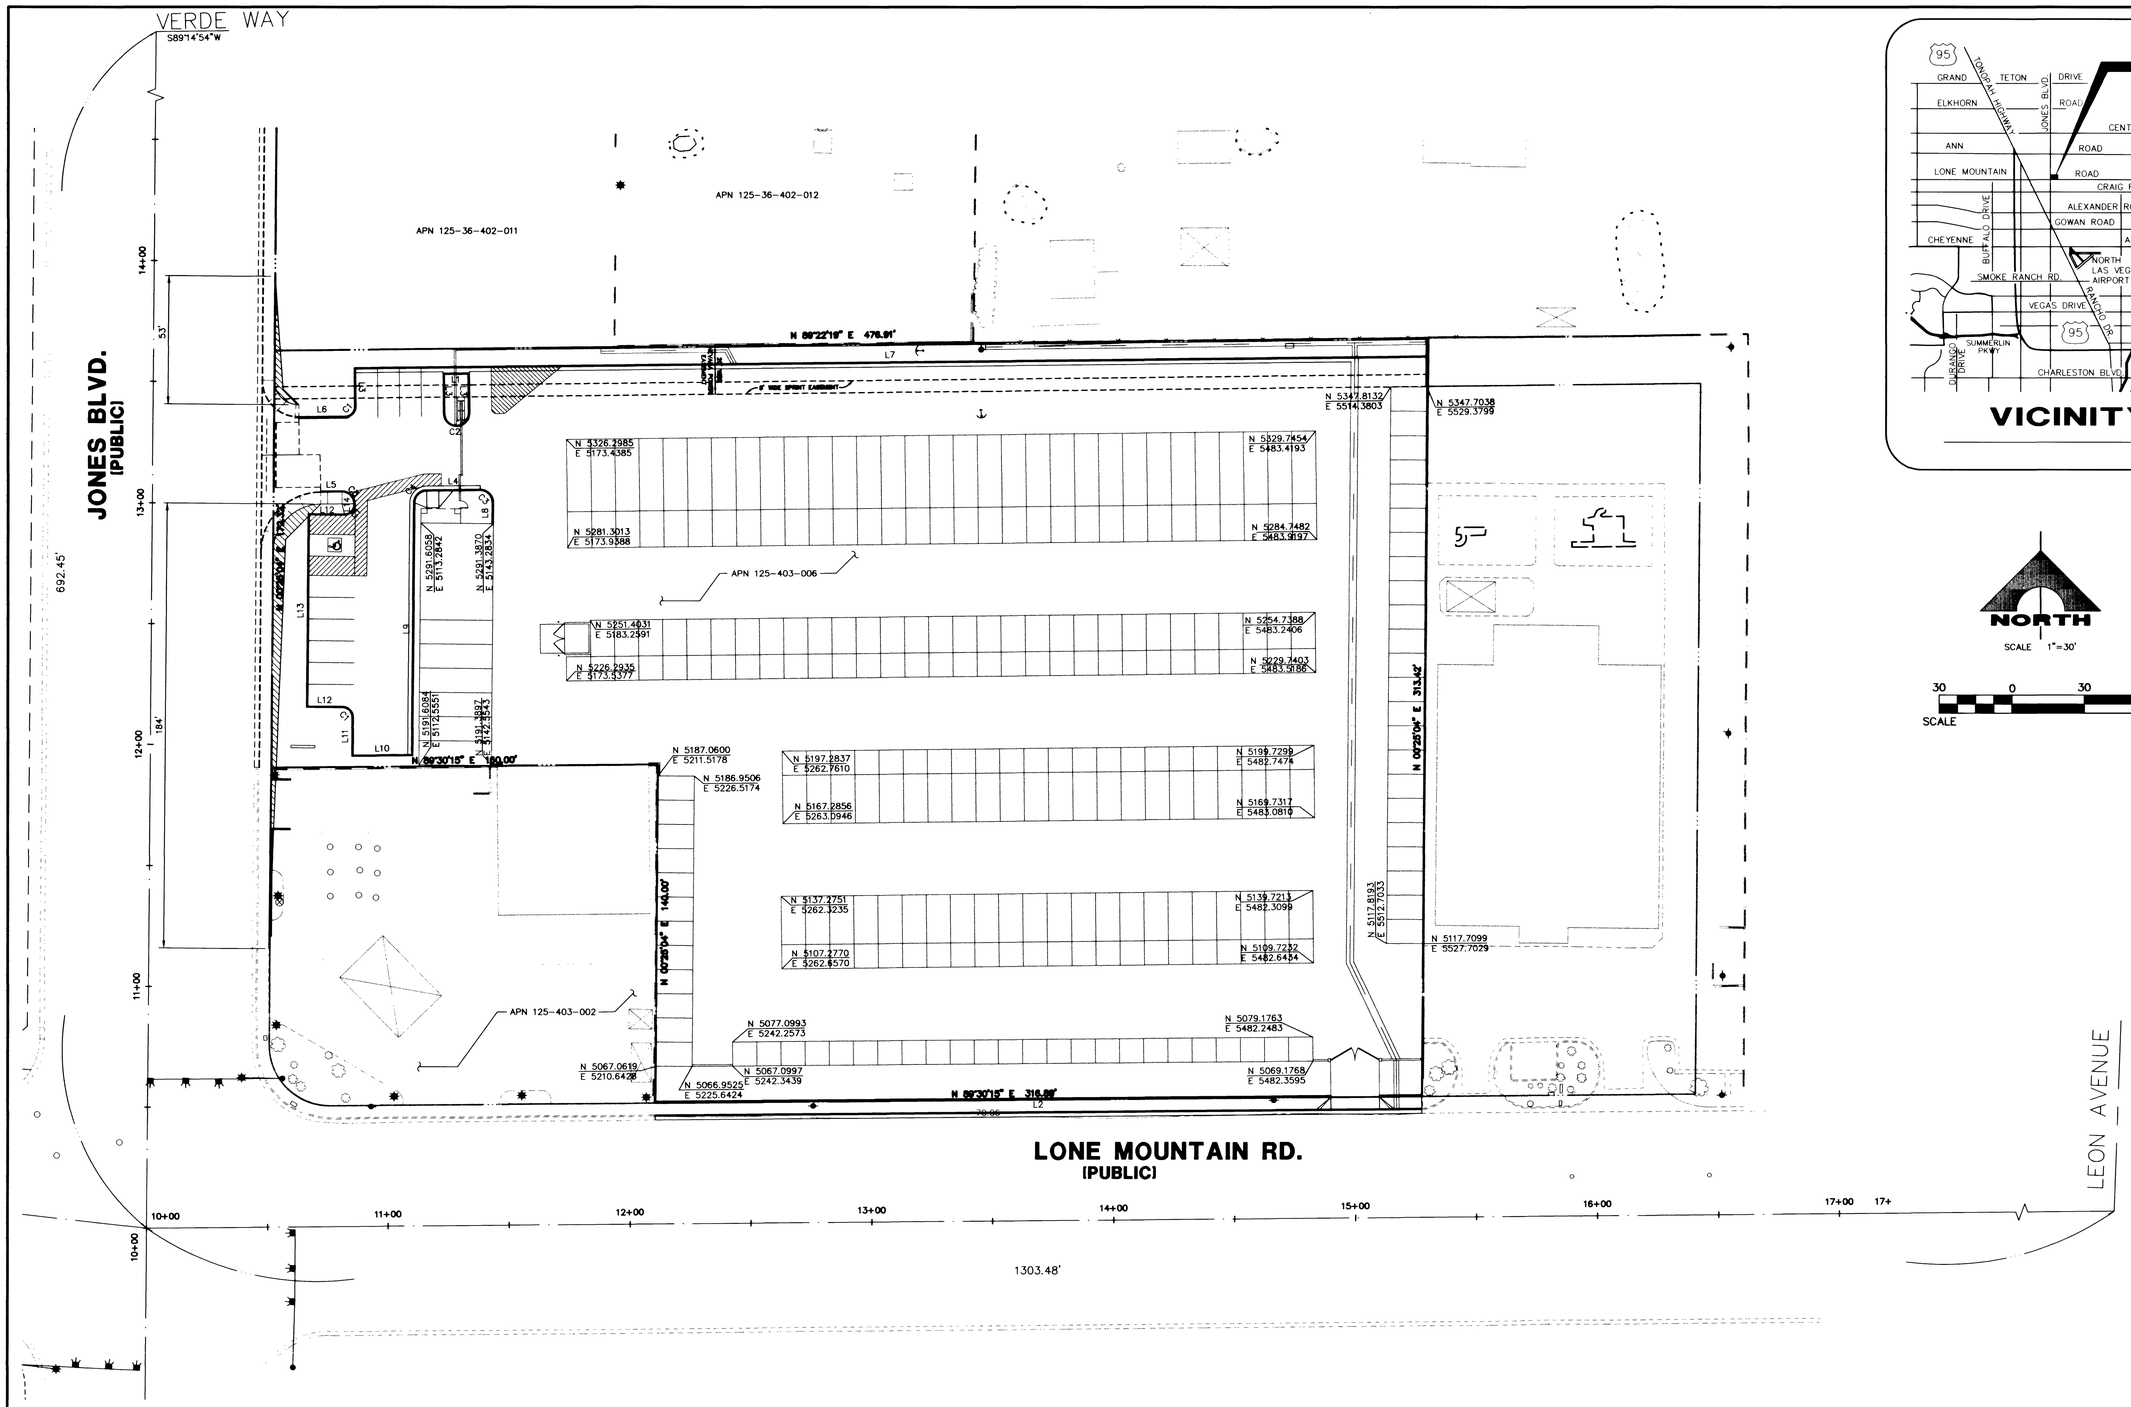

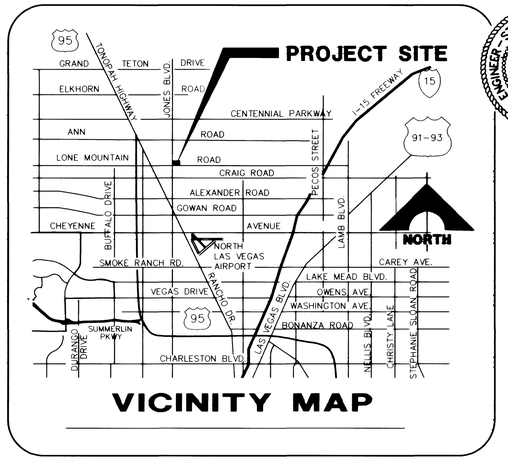

NORTH

SCALE 1"=30'

30 0 30 60

SCALE FEET

BACK OF CURB LINE TABLE		
No.	Bearing	Distance
L1	N 89°22'19" E	10.00'
L2	N 89°30'15" E	316.81'
L3	N 00°37'41" W	16.00'
L4	N 89°22'19" E	22.17'
L5	N 89°22'19" E	8.87'
L6	N 89°22'19" E	19.29'
L7	N 89°22'19" E	443.04'
L8	N 00°25'04" E	8.74'
L9	N 00°25'04" E	104.54'
L10	N 89°30'15" E	25.00'
L11	N 00°25'04" E	16.05'
L12	N 89°34'56" W	15.00'
L13	N 00°25'04" E	80.00'
L14	N 00°25'04" E	0.25'

BACK OF CURB CURVE TABLE				
No.	Delta	Radius	Length	Tangent
C1	90°00'00"	4.00'	6.28'	4.00'
C2	180°00'00"	5.00'	15.71'	0.00'
C3	91°02'45"	5.00'	7.95'	5.09'
C4	88°57'15"	5.00'	7.76'	4.91'

Avoid cutting underground utility lines. It's costly.
Call before you Dig.
1-800-227-2600
UNDERGROUND SERVICE (USA)

AVOID HITTING OVERHEAD POWER LINES. IT'S COSTLY.
CALL BEFORE YOU DO OVERHEAD
1-702-593-6111
07-V3387

STATE OF NEVADA PROFESSIONAL ENGINEER
ROY D. PRUDHOMME
No. 8354
DATE: 01/24/01

REV	DATE	DESCRIPTION	DATE	APP.	DATE	APP.	DATE	APP.

X COMPLETE

ISSUE DATE:

DESIGN:
DRAWN:
CHECK:
ISSUE DATE:
ISSUE EDITOR:
PLOT DATE: 01-24-01
PLOT TIME: 07:26:17

G.C. WALLACE, INC.
Engineering/Architecture
1555 SOUTH RAINBOW BLVD./LAS VEGAS, NEVADA 89146
TELEPHONE: (702) 804-2000 • FAX: (702) 804-2299
F:\398-502\dwg\origpcs\unitscale.dwg

MARTIN HARRIS CONSTRUCTION

LONE MOUNTAIN MINI STORAGE

HORIZONTAL CONTROL PLAN

SHEET
C-4
4 OF 9 SHTS

29503