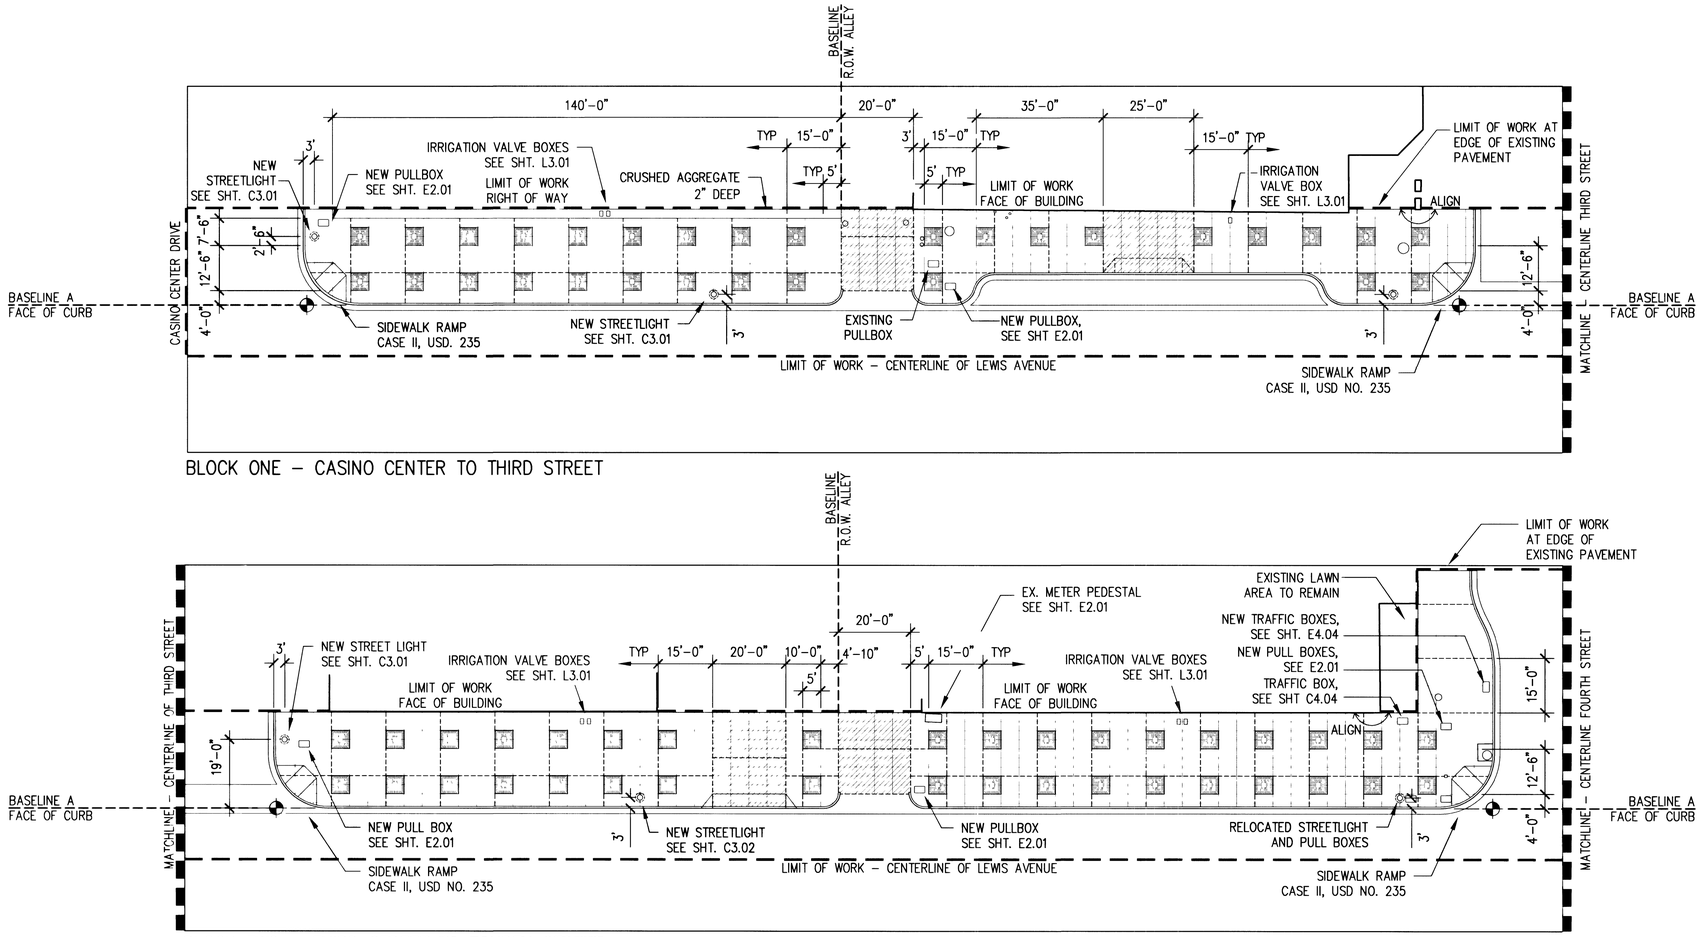

BLOCK ONE – CASINO CENTER TO THIRD STREET

BLOCK TWO – THIRD STREET TO FOURTH STREET

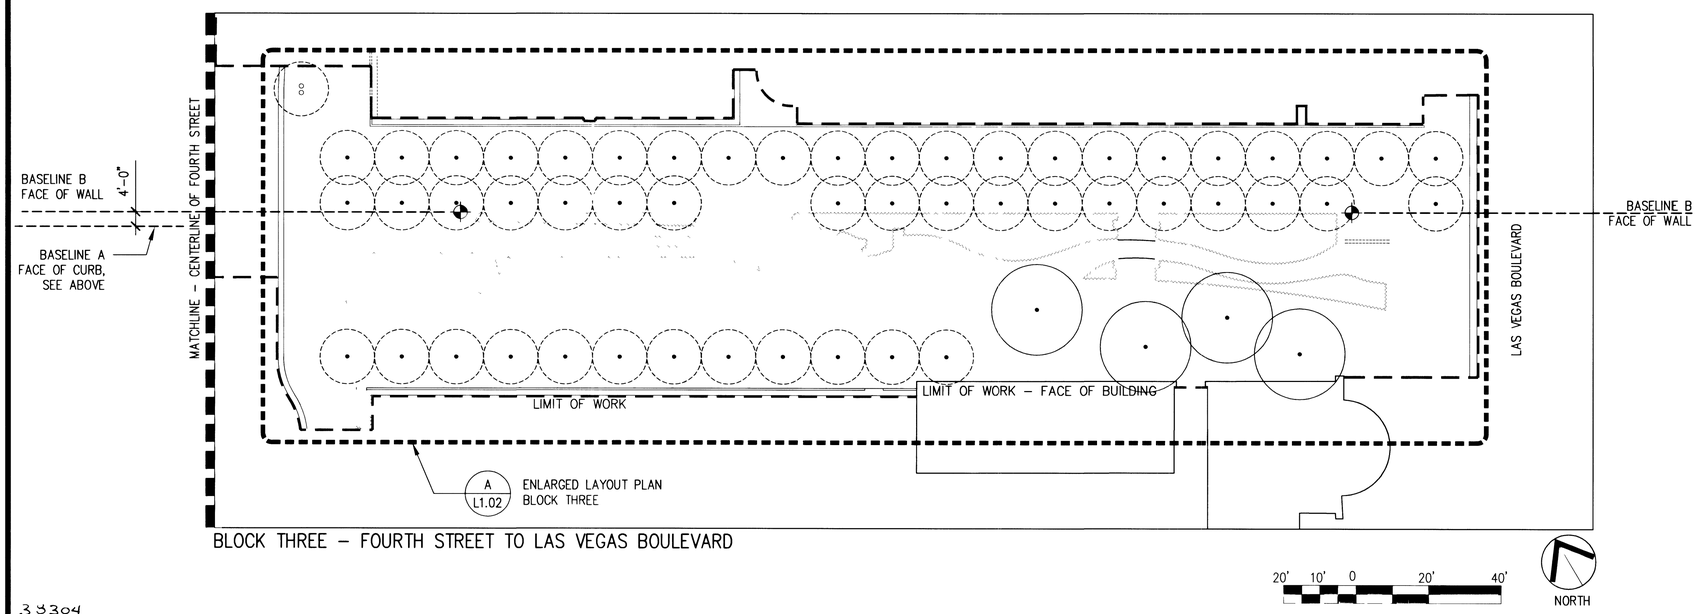

BLOCK THREE – FOURTH STREET TO LAS VEGAS BOULEVARD

DETAIL A–BASIC PAVING MODULE

SCALE 1"=4'

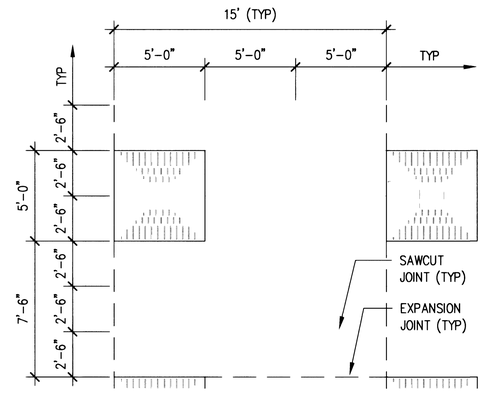

LAYOUT NOTES

1. ALL ELEMENTS TO ALIGN WITH BASIC PAVING MODULES SHOWN ABOVE UNLESS OTHERWISE NOTED. SEE BASELINES ON DRAWINGS FOR LAYOUT OF THE BASIC PAVING MODULE. REPORT ALL LAYOUT DISCREPANCIES TO PROJECT REPRESENTATIVE PRIOR TO CONSTRUCTION.

2. FOR STREETSCAPE IMPROVEMENTS ALIGN ALL TREE GRATES AND PAVEMENT JOINTS PARALLEL AND/OR PERPENDICULAR TO LEWIS AVENUE CURBS. ALL LINES OF PAVING AND FENCING TO BE PARALLEL UNLESS NOTED OTHERWISE. MAINTAIN HORIZONTAL ALIGNMENT OF ADJACENT ELEMENTS AS NOTED ON THE DRAWINGS.

3. VERIFY LOCATION OF ALL BUILDINGS, WALLS, ROADS AND CURBS AFFECTING LANDSCAPE SCOPE OF WORK WITH CIVIL ENGINEER'S DRAWINGS.

4. VERIFY LOCATION OF ALL VAULTS, ELECTRICAL DUCT BANKS, MANHOLES, CONDUIT AND PIPING, DRAINAGE STRUCTURES AND OTHER UTILITIES WITH THE APPROPRIATE ENGINEERING DRAWINGS.

5. HOLD TOPS OF WALLS AND FENCES LEVEL UNLESS NOTED OTHERWISE.

6. REFERENCE TO NORTH REFERS TO TRUE NORTH, REFERENCE TO SCALE IS FOR FULL–SIZED DRAWINGS ONLY. DO NOT SCALE FROM REDUCED DRAWINGS. DIMENSIONS TAKE PRECEDENCE OVER SCALES SHOWN ON DRAWINGS.

7. NOTES AND DETAILS ON SPECIFIC DRAWINGS TAKE PRECEDENCE OVER GENERAL NOTES AND TYPICAL DETAILS.

8. ALL CONCRETE SLABS AND RAMP OR STEP FOOTINGS SHALL BE DOWELED INTO ABUTTING WALLS, FOUNDATIONS AND FOOTINGS USING BARS OF THE SAME SIZE AND SPACING UNLESS NOTED OTHERWISE. SEE JOINTING DETAILS.

LEGEND

	CONCRETE PAVING – TYPE A PEDESTRIAN SECTION INTEGRAL COLOR WITH SURFACE RETARDANT AND SAWCUT JOINTS	1 L5.06	2 L5.06	A L1.01
	CONCRETE PAVING – TYPE D VEHICULAR SECTION INTEGRAL COLOR WITH SURFACE RETARDANT AND SAWCUT JOINTS	1 L5.06	2 L5.06	A L1.01
	5' TREE GRATE	8 L5.09	A L1.01	
	STREETLIGHT			
	EXISTING TREE TO REMAIN			

ABBREVIATIONS

EX	EXISTING
EA	EACH
EQ	EQUAL
ROW	RIGHT OF WAY
SIM	SIMILAR
USD	UNIFORM STANDARD DRAWING
TYP	TYPICAL

KEY MAP – LEWIS AVENUE

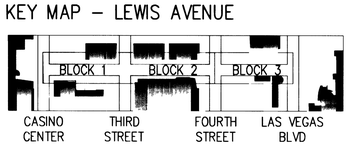

33304

REVISIONS

NO.	DATE:	DESCRIPTION	APP'D

SWA
Laguna Beach
Houston
Dallas
San Francisco
Sausalito
2200 Bridgeway Boulevard
P O Box 5904
Sausalito
CA 94966 5904
www.swagroup.com

TITLE: LEWIS AVENUE CORRIDOR IMPROVEMENTS FPN STP-0170(075)

SHEET: SITE LAYOUT PLAN CASINO CENTER TO LAS VEGAS BLVD.

BID NO. 02.1730.18

10-31-01

Sheet L1.01
13 of 46
DRAWING NO. 107-V3502