NOTICE

1. CONNECT RECEPTACLES AT TOP OF EACH LIGHT POLE.
2. COORDINATE EXACT LOCATIONS OF LIGHT POLES WITH ARCHITECTURAL DRAWINGS.
3. COORDINATE ALL WORK WITH CIVIL DRAWINGS.

NOTES

1. COORDINATE EXACT LOCATION IN PAVING PATTERN WITH LANDSCAPE ARCHITECT/CIVIL ENGINEER. PROVIDE #3.5 PULLBOX.
2. PROVIDE ONE 60A, 2 POLE, CIRCUIT BREAKER AND ONE 60A, 2 POLE LIGHTING CONTACTOR FOR NEW LIGHTING CIRCUIT. PROVIDE SIMILAR CONTROLS AS EXISTING LIGHTING CIRCUITS.
3. 2"C – 4#4, 2#8 GRND.
4. SEE SINGLE LINE DIAGRAM FOR METER PEDESTAL SERVICE FEEDER.
5. NOT USED.
6. INTERCEPT EXISTING STREET LIGHT CIRCUIT AND REPULL CONDUCTORS.
7. SEE CIVIL DRAWINGS FOR STATIONING.
8. RELOCATED LIGHT POLE. EXTEND EXISTING 4TH STREET CIRCUITRY FROM EXISTING PULLBOX.
9. INTERCEPT EXISTING CONDUITS STUBBED OUT OF PEDESTAL BASE AND EXTEND TO NEW PULLBOX.
10. WIRING SHALL NOT BE CONNECTED. CONDUIT AND WIRE IS FOR FUTURE USE. TAPE BOTH ENDS OF CONDUCTORS FOR PROTECTION.
11. EXTEND EXISTING 3RD STREET LIGHTING CIRCUITRY TO NEW PULLBOX.
12. EXTEND EXISTING STREET LIGHTING CIRCUITRY TO NEW PULLBOX. TAPE END OF CONDUCTORS FOR PROTECTION.
13. EXTEND EXISTING CASINO CENTER CIRCUITING TO NEW PULLBOX TO FEED NEW POLE LIGHT.
14. EXTEND NEW SERVICE PROVIDED BY REGIONAL JUSTICE CENTER CONTRACTOR TO EXISTING PULLBOX.

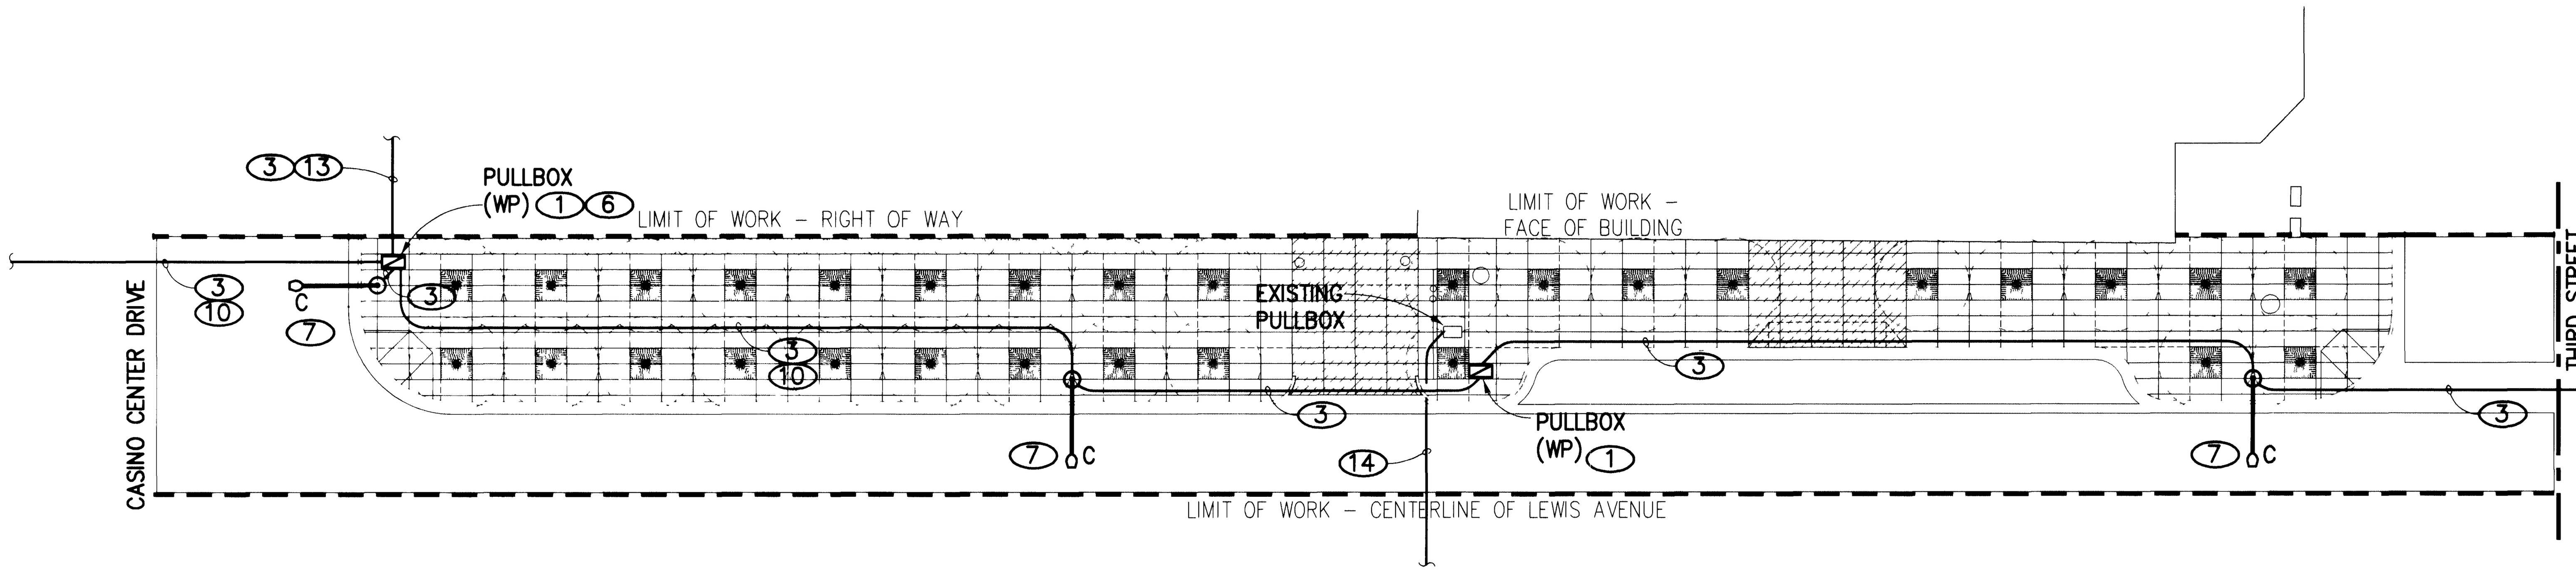

PARTIAL PLAN - CASINO CENTER DRIVE TO THIRD STREET

SCALE: 1" = 20'-0"

A E2.01

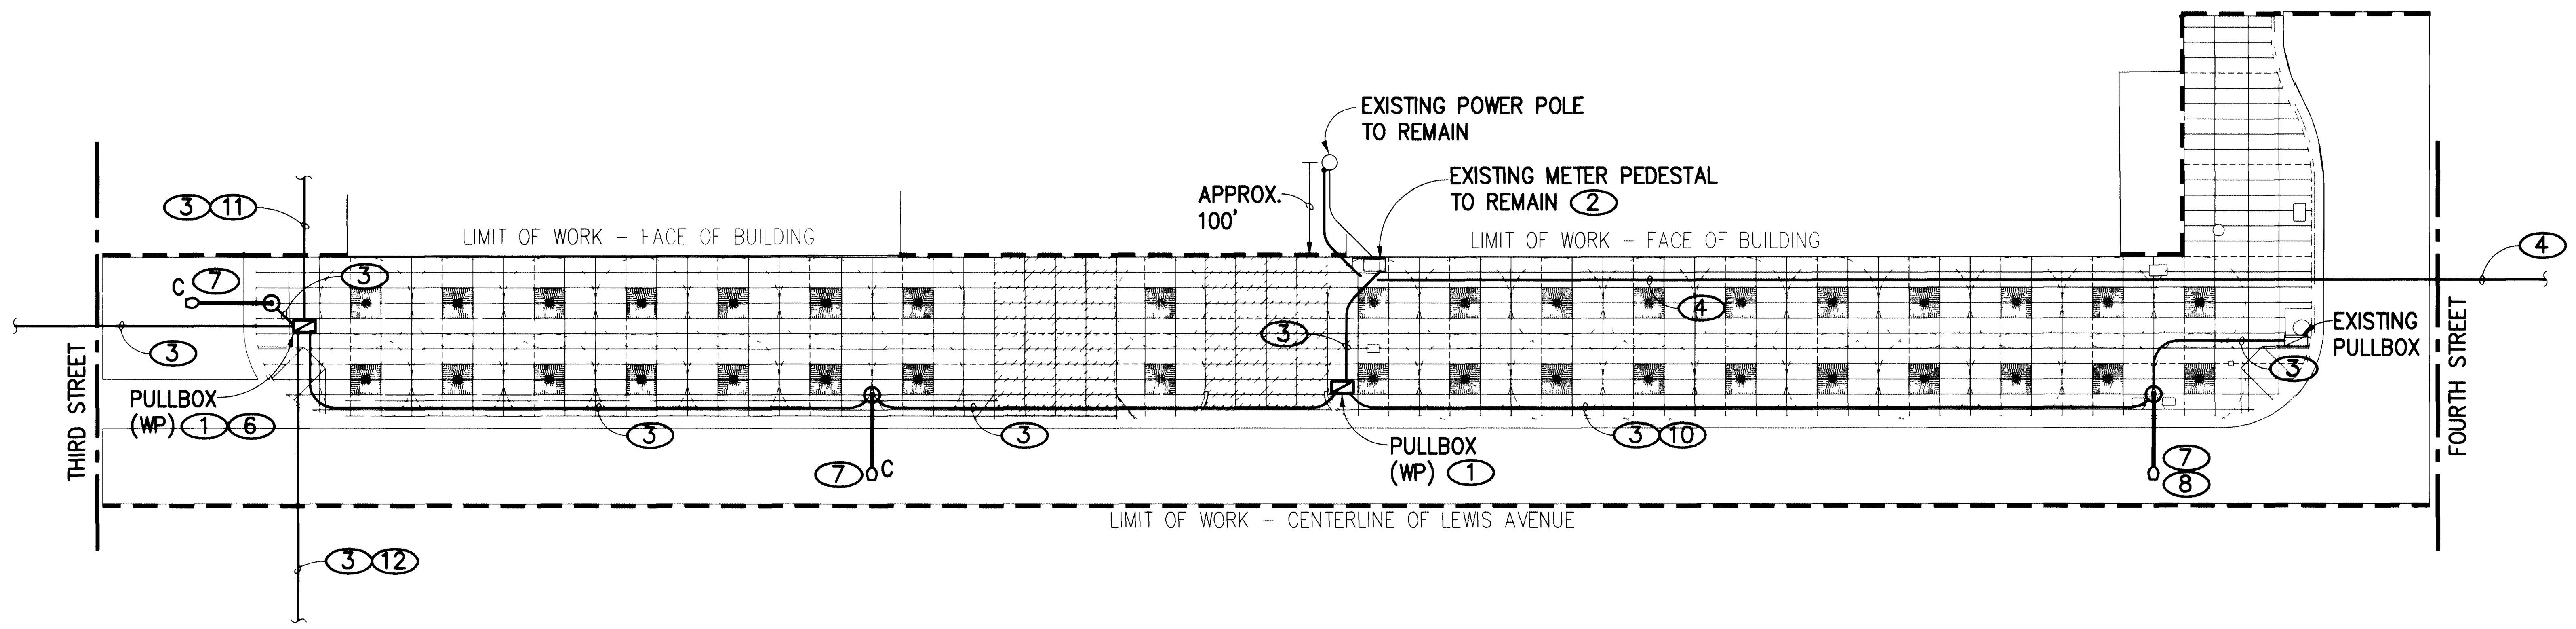

PARTIAL PLAN - THIRD STREET TO FOURTH STREET

SCALE: 1" = 20'-0"

B E2.01

NO.	DATE:	REVISIONS DESCRIPTION	APP'D

Laguna Beach
Houston
Dallas
San Francisco
Sausalito

2200 Bridgeway Boulevard
P O Box 5904
Sausalito
CA 94966.5904
www.lwagroup.com

jba CONSULTING ENGINEERS

TITLE: LEWIS AVENUE CORRIDOR IMPROVEMENTS FPN STP-0170(075)

SHEET: PARTIAL WALKWAY PLANS - CASINO CENTER DR. TO 4TH ST.

BID NO. 02.1730.18

Sheet E2.01

39 of 46

DRAWING NO. 107-V3502

6459

11/4/01

D:\6459\DRAWINGS\ELECTRICAL\6459E201.dwg Fri Nov 02 09:34:19 2001 KM

38330