MATCHLINE SEE SHEET LM102 FOR CONTINUATION

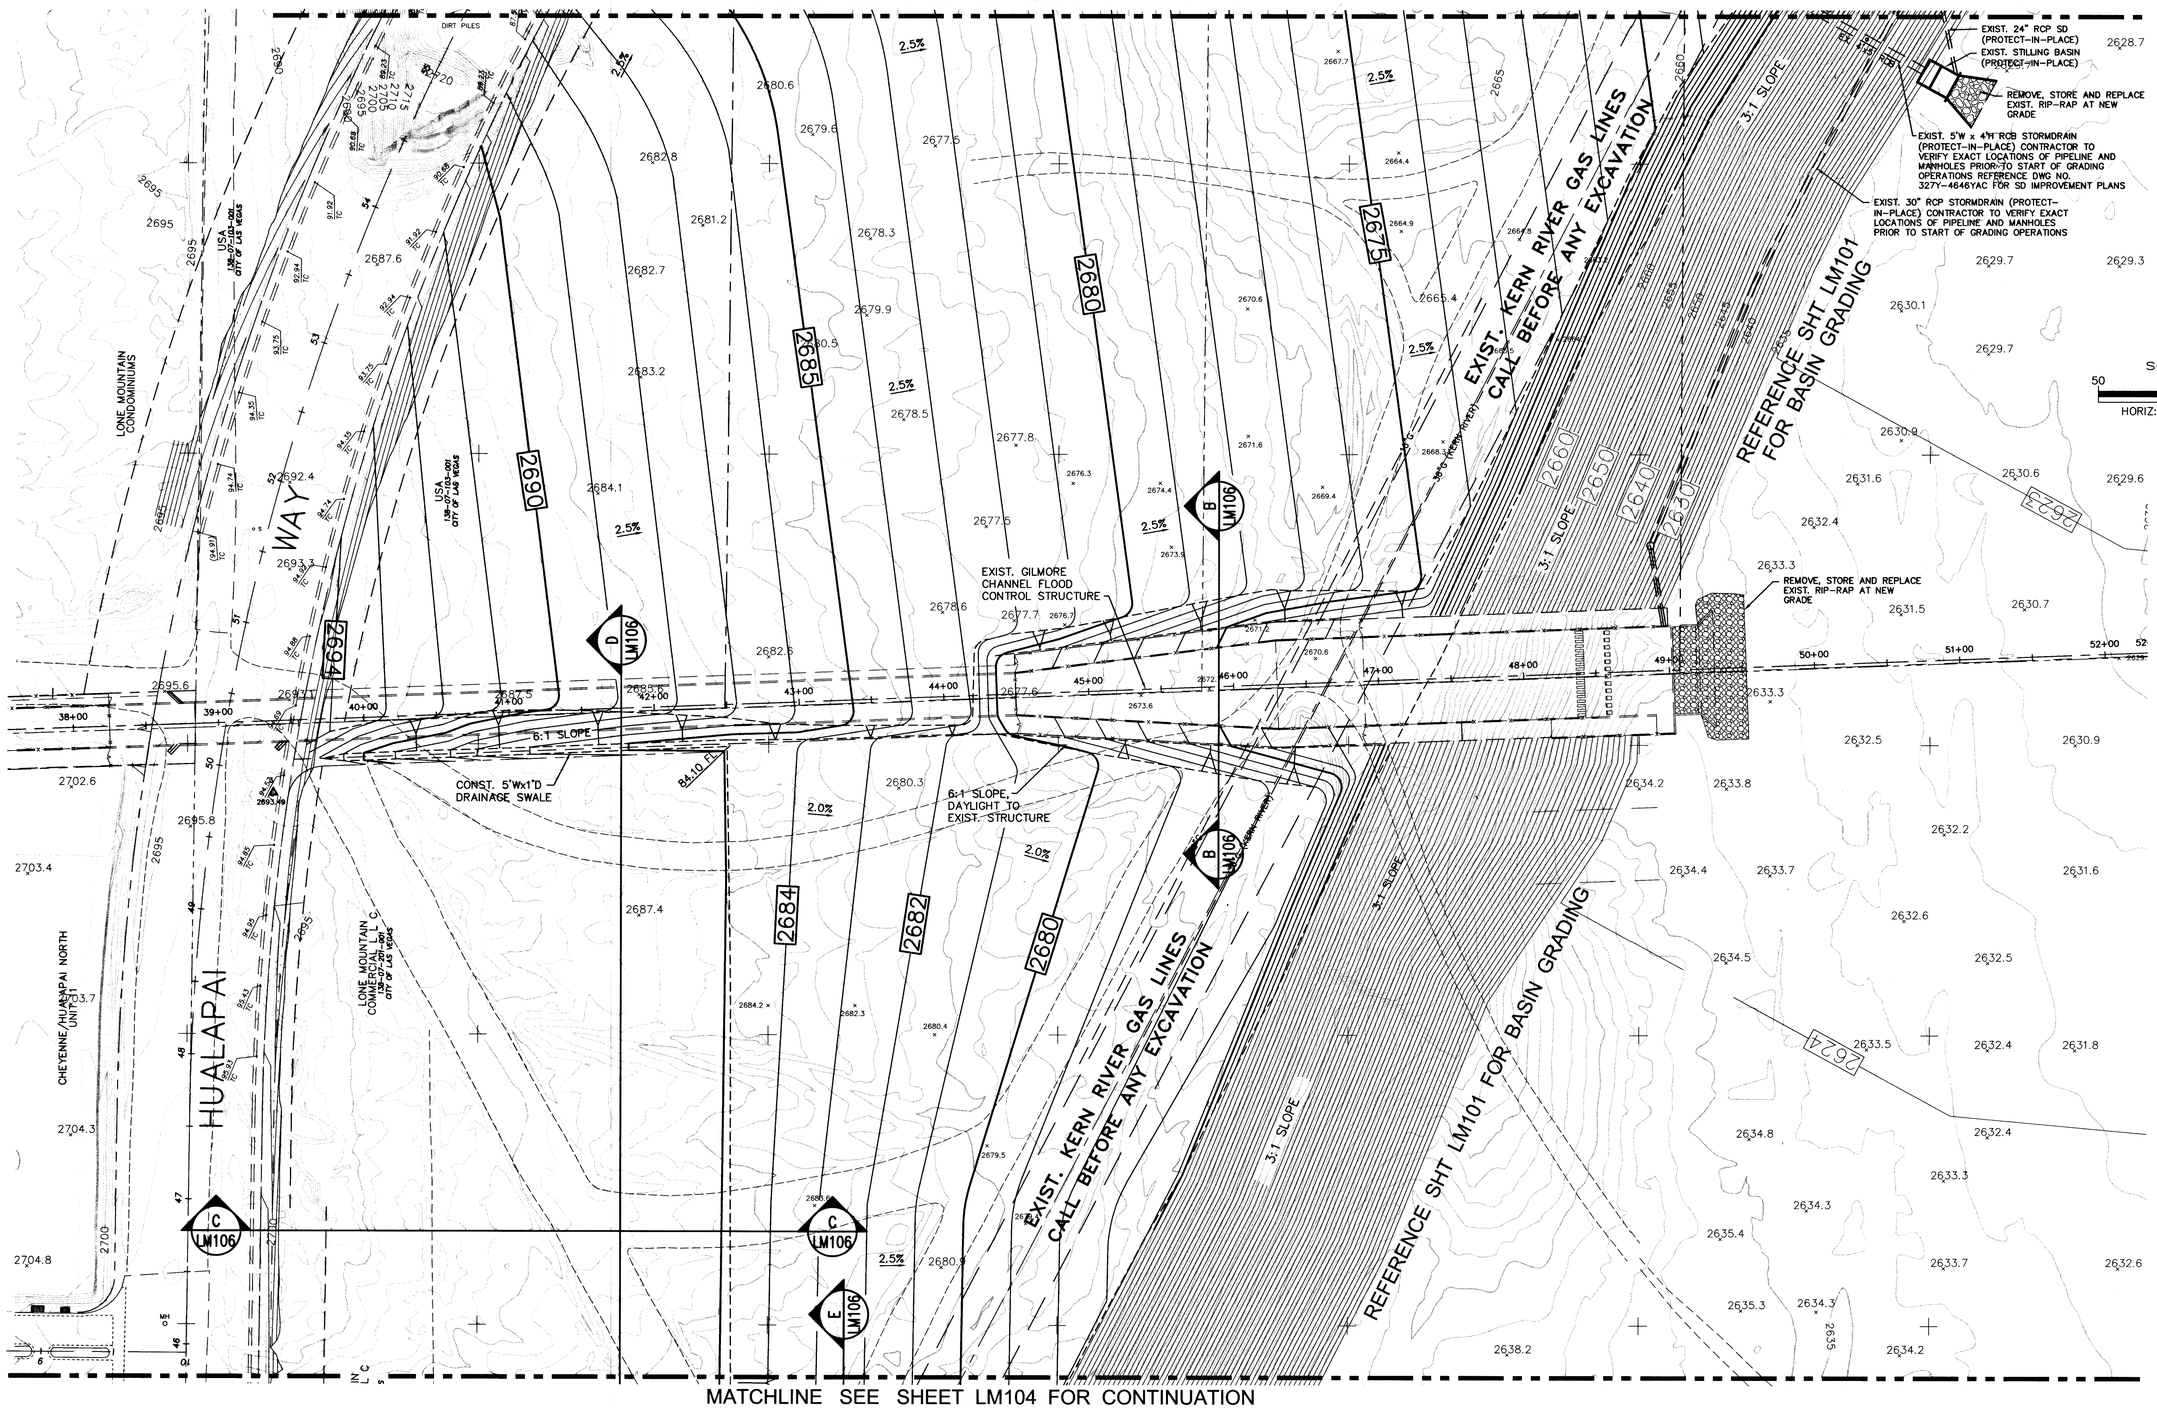

MATCHLINE SEE SHEET LM104 FOR CONTINUATION

Berryman & Henigar
4840 W. University Ave., Suite A-1
Las Vegas, NV 89103
(775) 252-7866

71143

CALL BEFORE YOU DIG
DIG ALERT
1-800-227-2600
AVOID CUTTING UTILITY LINES IT'S COSTLY

DEPARTMENT OF PUBLIC WORKS
ENGINEERING DESIGN SECTION

CITY ENGINEER: CHARLES KAJKOWSKI, JR., P.E.
CITY PROJECT ENGINEER: MARVIN STINE, P.E.

PROJECT MANAGER: D.R.A.
DESIGN BY: D.G.R.
DRAWN BY: D.G.R.

CHECK BY:
DATE: FEB. 16, 2004

TITLE: ALEXANDER ROAD / HUALAPAI WAY ROAD IMPROVEMENTS PROJECT CHEYENNE AVENUE TO CIMARRON ROAD

SHEET: LONE MOUNTAIN DETENTION BASIN ENLARGED GRADING PLAN WEST CENTRAL QUADRANT

PROFESSIONAL ENGINEER - STATE OF NEVADA
DONALD R. ALLISON
Exp: 12/31/04
CIVIL
No. 6109
6/18/04

SHEET: LM103
4 OF 8

DRAWING# 107-V-3549-SG