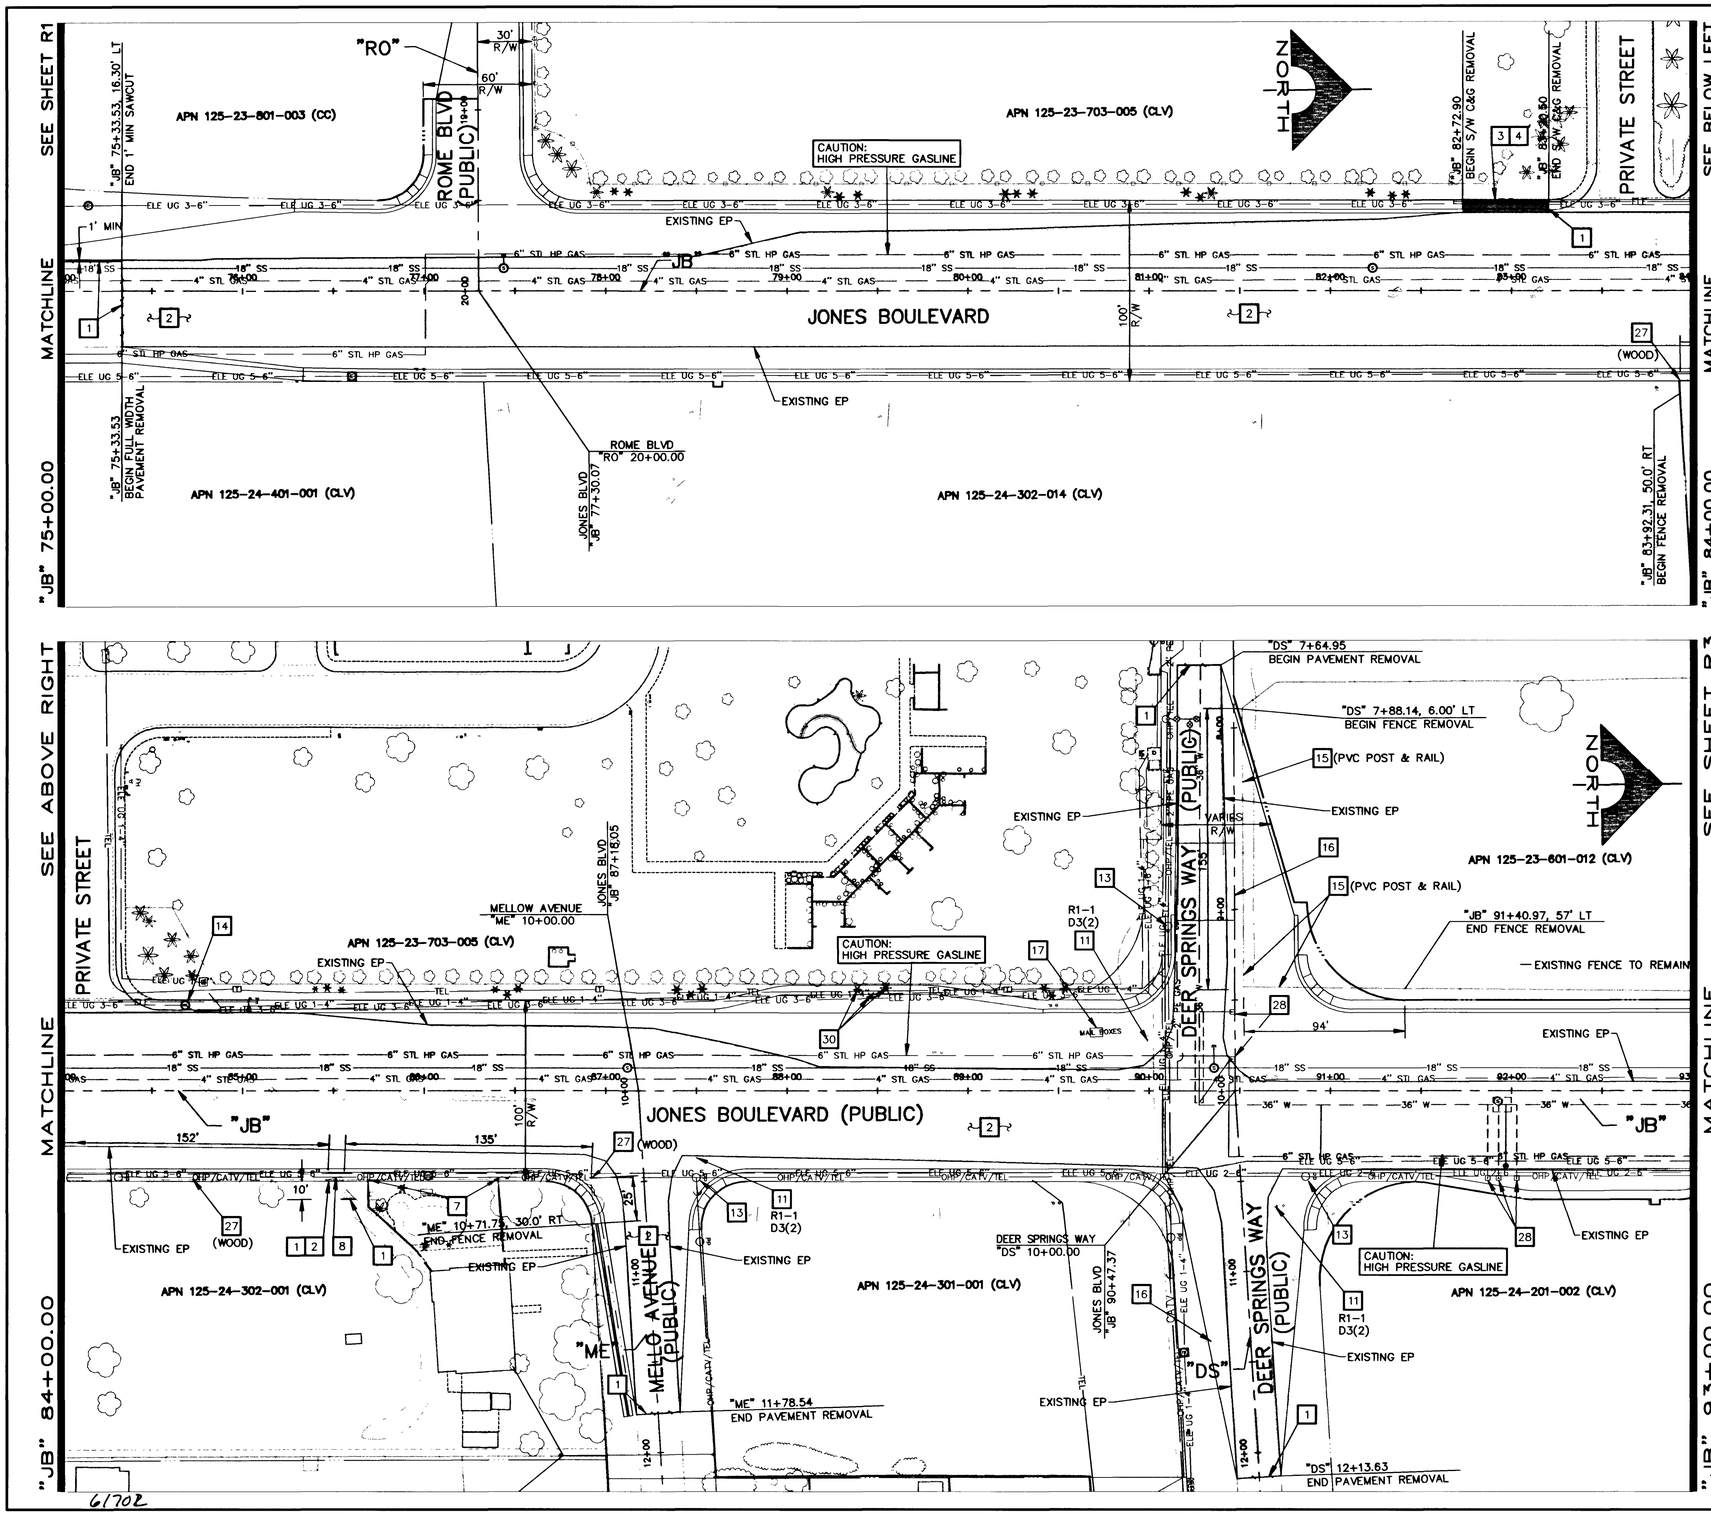

REMOVAL AND RELOCATION NOTES

REMOVAL

1. SAWCUT AND MATCH EXISTING IMPROVEMENTS
2. REMOVE A.C. PAVEMENT
3. REMOVE CONCRETE CURB AND GUTTER
4. REMOVE CONCRETE SIDEWALK
5. REMOVE CONCRETE DRIVEWAY
6. REMOVE AND SALVAGE DOUBLE IRON SWING GATE
7. REMOVE BLOCK WALL WITHIN RIGHT-OF-WAY
8. REMOVE CHAIN-LINK DRIVE GATE
9. REMOVE TREE (6" TO 18" DIAMETER)
10. NOT USED
11. REMOVE AND SALVAGE SIGN
12. REMOVE FENCE WITHIN RIGHT-OF-WAY AND SALVAGE
13. REMOVE/RELOCATE UTILITY POLE AND APPURTENANCES (BY NPC)
14. REMOVE AND SALVAGE STREETLIGNT
15. REMOVE FENCE WITHIN RIGHT-OF-WAY

RELOCATION

16. RELOCATE SIGN (SEE TS-SHEETS FOR NEW LOCATION)
17. RELOCATE MAILBOX W/PAD
18. RELOCATE IRRIGATION BOX (SEE C-SHEETS FOR NEW LOCATION)
19. RELOCATE FIRE HYDRANT(SEE U-SHEETS)
20. RELOCATE MAILBOX W/O PAD
21. RELOCATE METAL DOUBLE SWING GATE (SEE C-SHEETS FOR NEW LOCATION)
22. RELOCATE METAL SWING GATE (SEE C-SHEETS FOR NEW LOCATION)
23. RELOCATE TELEPHONE VAULT (BY SPRINT)
24. RELOCATE CHAIN-LINK DOUBLE SWING GATE (SEE C-SHEETS FOR NEW LOCATION)
25. RELOCATE ELECTRICAL VAULT (BY NPC)
26. RELOCATE GAS LINE TEST STATION (BY SWG)
27. REMOVE FENCE WITHIN RIGHT-OF-WAY AND RELOCATE (TYPE AS NOTED, SEE C-SHEETS FOR NEW LOCATION)
28. RELOCATE TEST STATION (SEE DETAIL SHEET U9)
29. NOT USED
30. RELOCATE PALM TREE (18" DIAMETER)

LEGEND

- REMOVE CONCRETE (CURB, GUTTER, SIDEWALK, VALLEY GUTTERS, DRIVEWAYS, ETC.)
- REMOVE AC PAVEMENT AND GRAVEL BASE TO DESIGN FINISH SUBGRADE.

1st appd 8/12/03
11/13/03
LAS VEGAS VALLEY WATER DISTRICT DATE
SEE SHEET R-3 FOR LVWD STANDARD NOTES

SCALE: 40 0 40 80 FEET

Avoid cutting underground utility lines. It's costly. Call before you Dig 1-800-227-2600 UNDERGROUND SERVICE (USA)

AVOID HITTING OVERHEAD POWER LINES. IT'S COSTLY. CALL BEFORE YOU DO OVERHEAD 1-702-593-6111

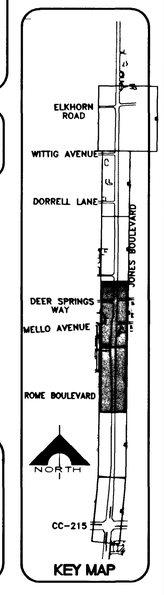

KEY MAP

REV	DATE	BY	REVISION

DEPARTMENT OF PUBLIC WORKS
400 EAST STEWART
LAS VEGAS NEVADA, NV 89101
(702) 229-6276

G.C. WALLACE, INC.
Engineers/Planners/Surveyors
1555 SOUTH RAINBOW BLVD./LAS VEGAS, NEVADA 89146
TELEPHONE: (702) 804-2000 • FAX: (702) 804-2299

SHEET
TITLE
REMOVAL PLAN
"JB"75+00.00 TO "JB" 93+00.00
JONES BOULEVARD
BELTWAY TO ELKHORN ROAD

DRAWN BY: DPH
DESIGNED BY: BGR
CHECKED BY: TAM
PROJECT NO: 412.414
SCALE: 1"=40' 1"=4" HOR VERT

BRADFORD G. ROCKWELL
Exp. 12/31/2008
CIVIL
STATE OF NEVADA
No. 14253
PROFESSIONAL ENGINEER
11-07-03

SHEET
R2
13 OF 74 SHEETS
DRAWING NO.
107-V3677