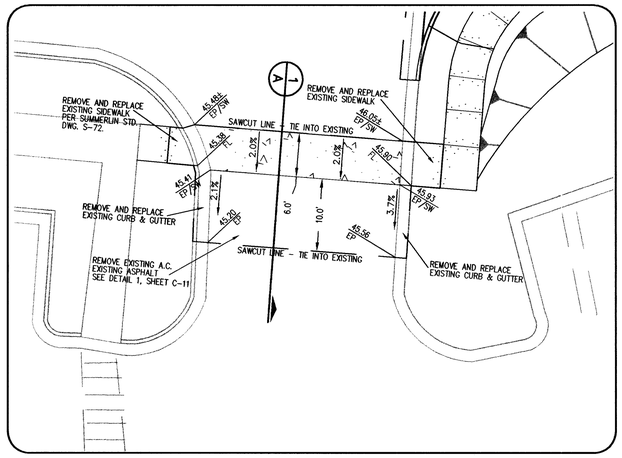

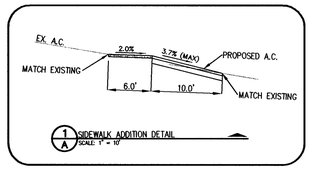

1 A SIDEWALK ADDITION DETAIL
SCALE: 1" = 10'

GRAPHIC SCALE

10 0 5 10 20 40

(IN FEET)
1 inch = 10 ft.

AVOID CUTTING UNDERGROUND UTILITY LINES. IT'S COSTLY
Call before you Dig
1-800-227-2600
UNDERGROUND SERVICE (USA)

AVOID HITTING OVERHEAD POWER LINES. IT'S COSTLY
CALL BEFORE YOU DO OVERHEAD
1-702-593-6111

75025

10713829

LOWE'S HIW, INC.
1530 FARADAY AVE., SUITE 140, CARLSBAD, CA 92008

REVISIONS
◇ PRE-BID SET ISSUE DATE △ POST BID SET ISSUE DATE

DATE	DESCRIPTION
11/16/04	CONCRETE WALKWAY ADDITION

THIS DRAWING IS THE PROPERTY OF LOWE'S HOME CENTERS, INC. ANY USE OR REPRODUCTION IN WHOLE OR IN PART WITHOUT THE WRITTEN CONSENT OF LOWE'S HOME CENTERS, INC. COPYRIGHT 2001 ALL RIGHTS RESERVED

PROFESSIONAL ENGINEER STATE OF NEVADA
BENJAMIN C. SMITH
Exp. 06/30/2006
11/16/04
CIVIL
No. 8141

G.C. WALLACE, INC.
Engineers/Planners/Surveyors
1555 SOUTH RAINBOW BLVD./LAS VEGAS, NEVADA 89146
TELEPHONE: (702) 804-2000 FAX: (702) 804-2399

LOWE'S ENGINEERING AND CONSTRUCTION
1530 FARADAY AVE., #140 CARLSBAD, CA 92008
(760) 804-5300 (P) (760) 602-1018 (F)

CONSTRUCTION DETAILS

LOWE'S OF WEST SUMMERLIN
LAS VEGAS (CLARK COUNTY), NEVADA

PROJECT No: 812.0013 DRAWN BY: JCN CHECKED BY: BCS

ORIGINAL ISSUE DATE:
PERMIT SET ISSUE DATE:
CONSTRUCTION SET ISSUE DATE: 10.9.03
DRAWING NUMBER:
C-12A
SHEET 12A OF 13