LEGEND

R/W	RIGHT-OF-WAY
E.O.P.	EDGE OF PAVEMENT
℄ ℄	CENTER LINE
	NEW TRENCH/BORE
	EXISTING POWER CONDUIT
W W W	WATER LINE
S S S	SEWER LINE
G G G	GAS LINE
	MANHOLE
	STREET LIGHT
	UTILITY POLE
	TRAFFIC SIGNAL
	POWER CABINET
	EXISTING STREET LIGHT VAULT
	17"x30" VAULT & POWER SERVICE DISCONNECT

DETAIL INFORMATION

NEW UG CONSTRUCTION

80' OF 2-1" HDPE INNERDUCT IN FIBER TRENCH

TOTAL NEW FIBER TRENCH FOOTAGE - 80'

BILL OF MATERIALS

	DESCRIPTION	QUANTITY
EQUIPMENT CABINETS	17x30 VAULT	1
CONDUIT	1" HDPE INNERDUCT - (FIBER)	160'

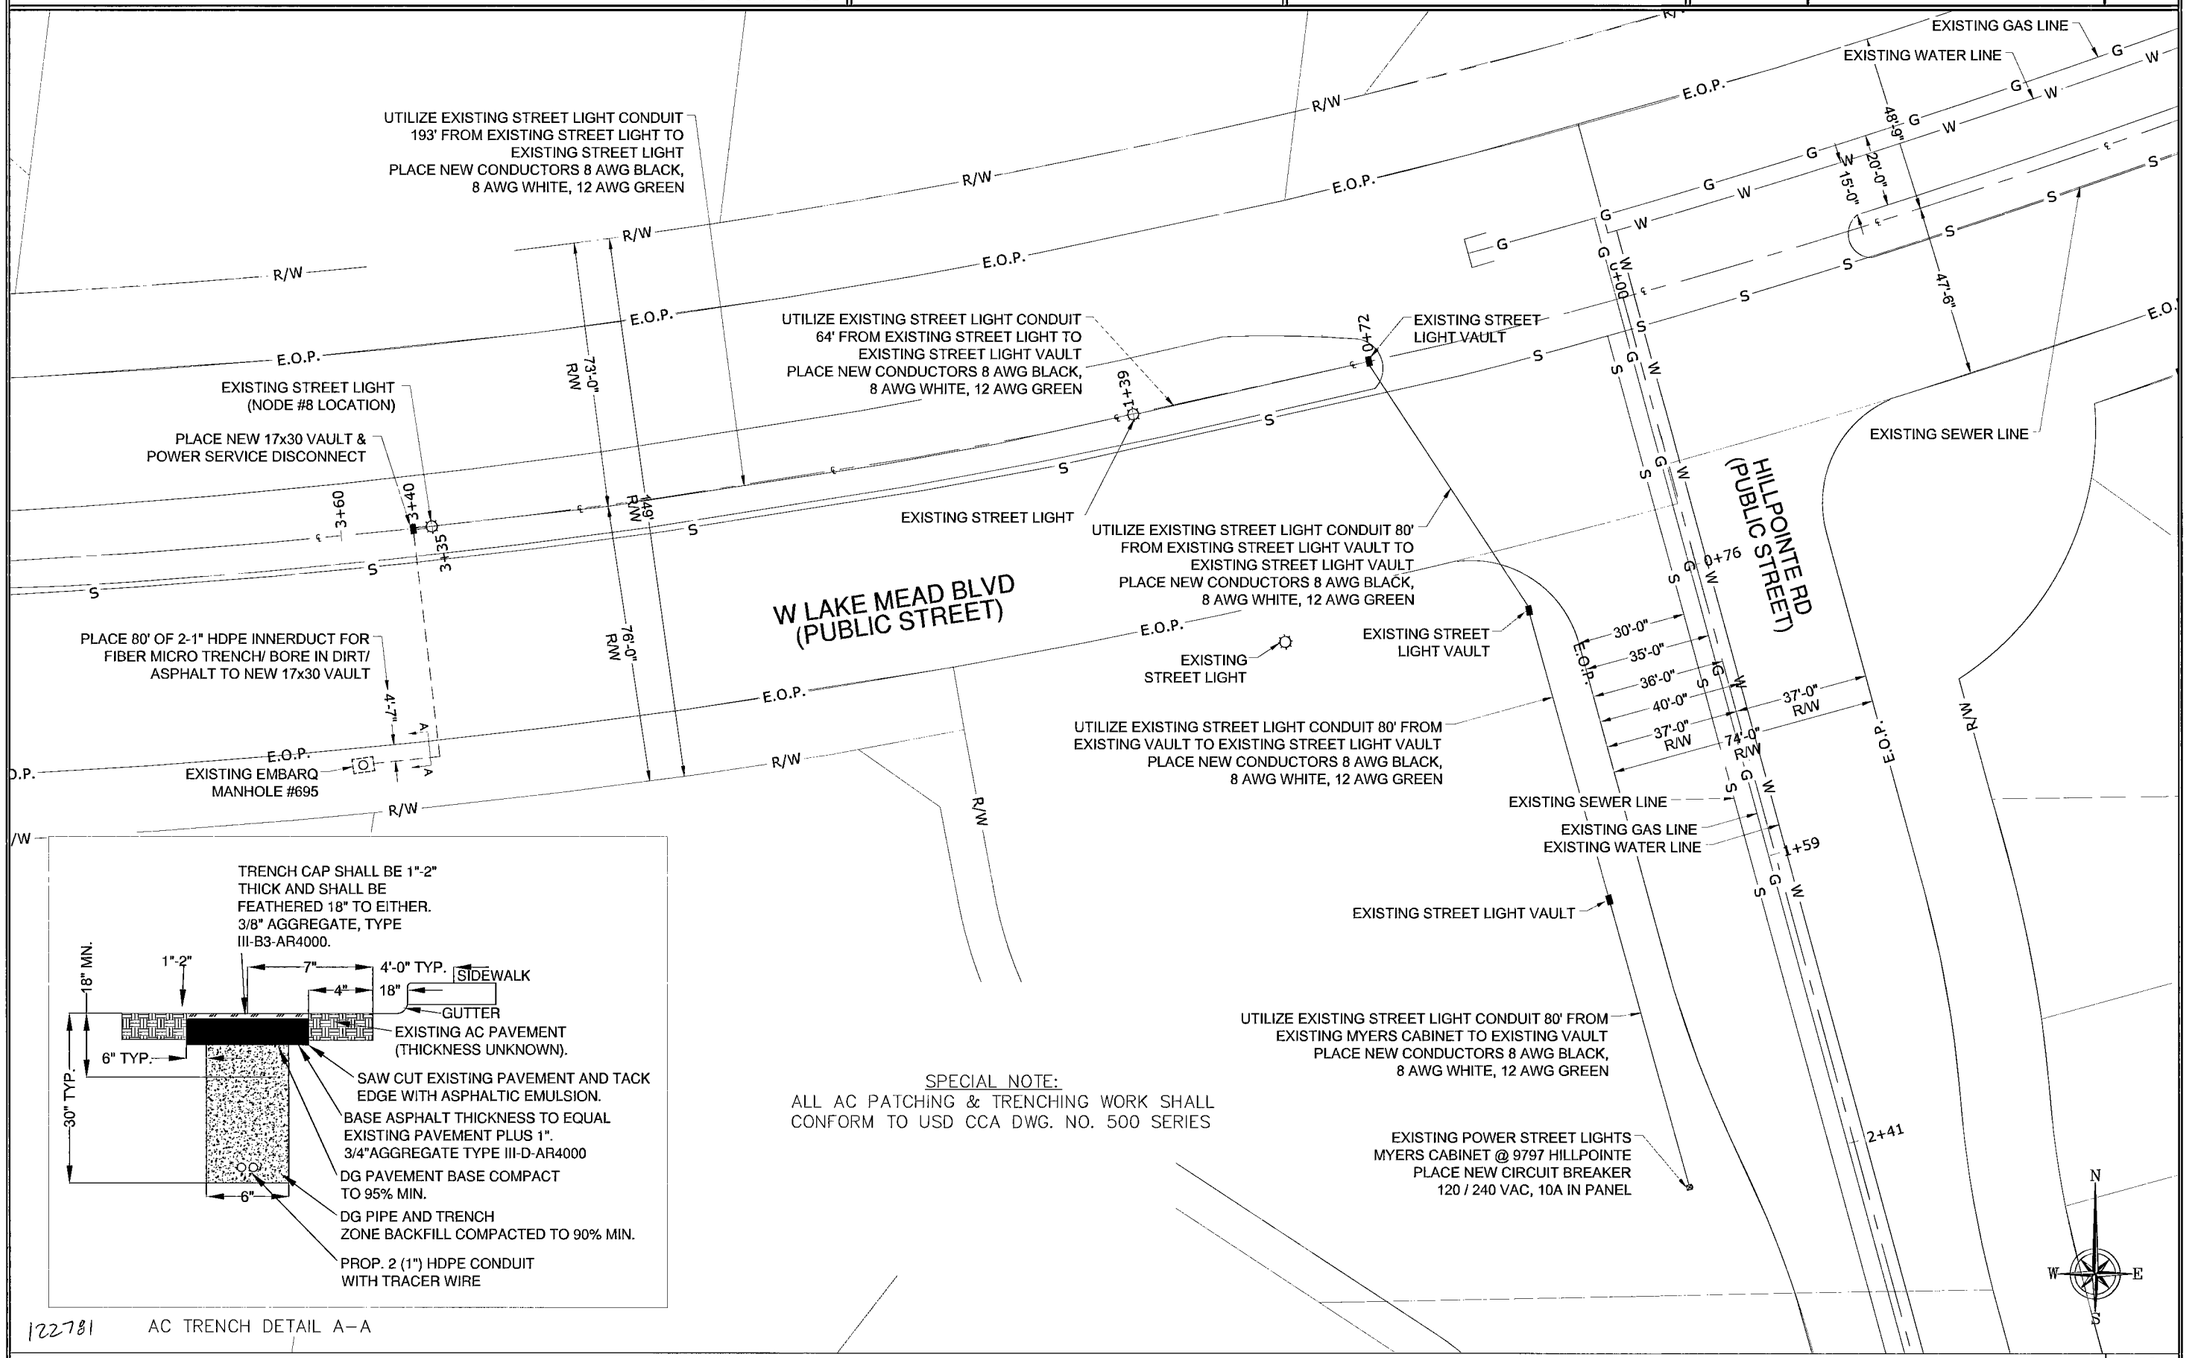

122781 AC TRENCH DETAIL A–A

SPECIAL NOTE:
ALL AC PATCHING & TRENCHING WORK SHALL CONFORM TO USD CCA DWG. NO. 500 SERIES

NODE CONSTRUCTION DESIGN

SCALE: NO SCALE

NextG Networks of California, Inc.
2216 O'TOOLE AVE.
SAN JOSE, CALIFORNIA 95131
PHONE: (408) 954-1580

PROJECT INFORMATION:

SPR1009NV-SUMN008
LAS VEGAS, NV 89134

CURRENT ISSUE DATE:

03/10/2010

PERMIT SUBMISSION:

REV.:	DATE:	DESCRIPTION:	BY:

PLANS BY:

NextG Networks of California, Inc.

REP:

COMMENTS:

JT # 37686
DWG # 1074V 5425-T&C

SHEET TITLE:

NODE CONSTRUCTION DESIGN

SHEET NUMBER: **3**

REVISION:

3 OF 6