NOTES:

RAD CENTER OF ANTENNA: 30'-0"
TOP OF POLE: 28'-10"
STREET LIGHT ATTACHMENT: 27'-11"

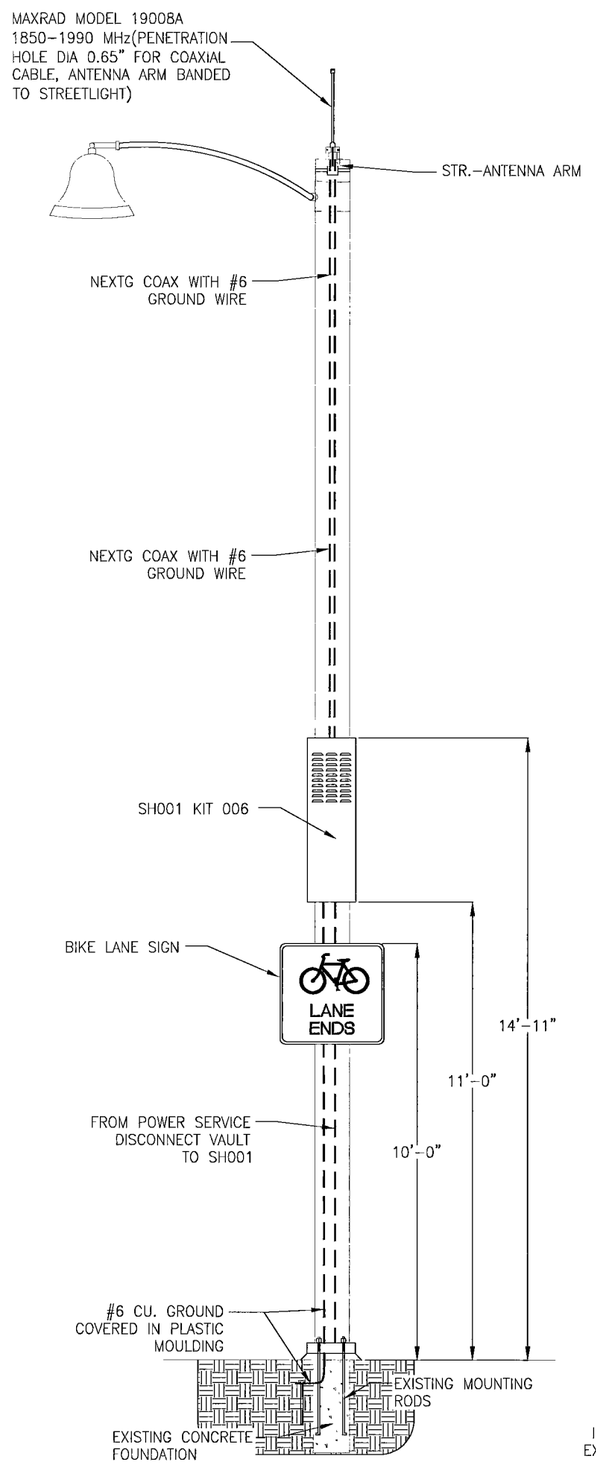

122741

CONCRETE STREET LIGHT DETAIL "A"
LOOKING WEST
SCALE: N.T.S.

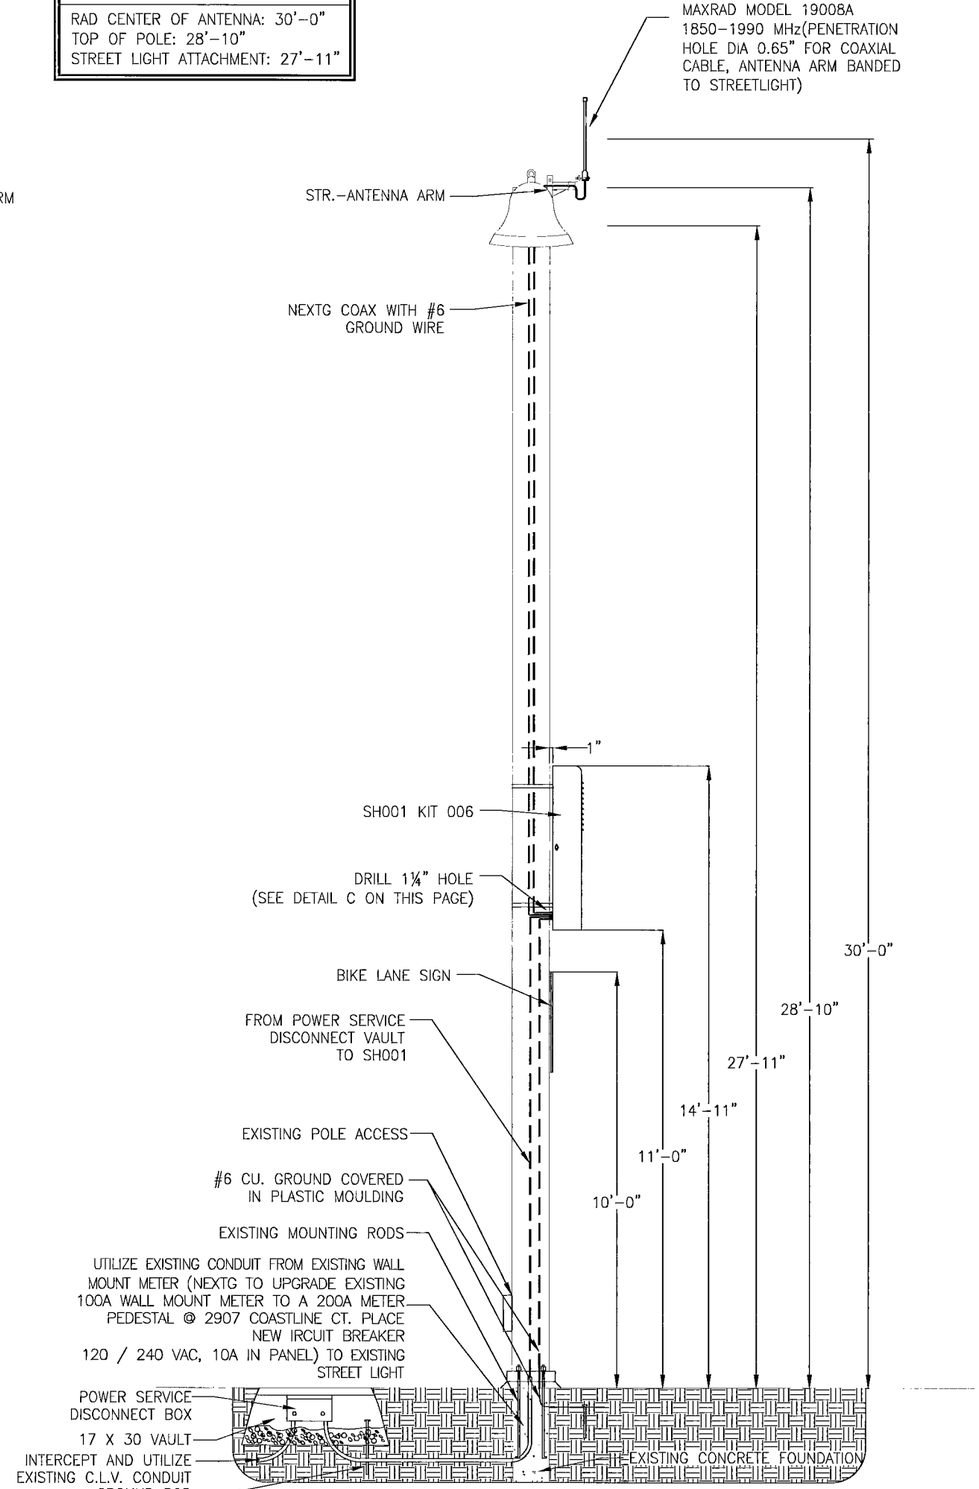

CONCRETE STREET LIGHT DETAIL "B"
LOOKING NORTH
SCALE: N.T.S.

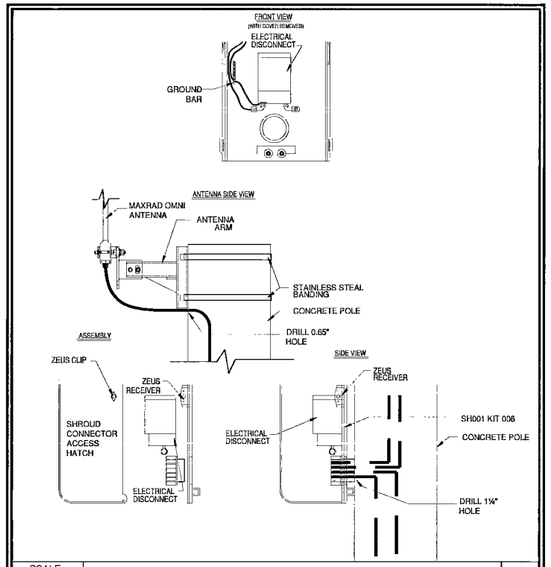

SCALE: N.T.S.	HOLE DETAIL PER AMERON STANDARDS	C

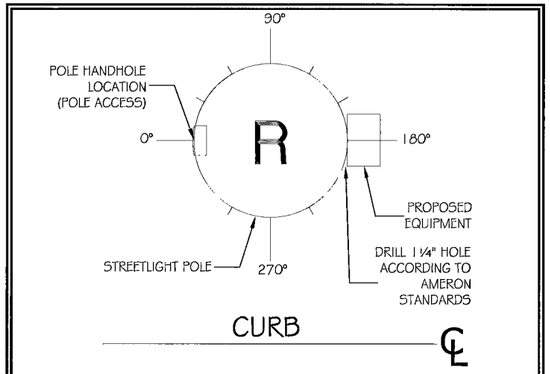

SCALE: N.T.S.	RISER POLE DETAIL	D

Avoid overhead power line contact. It's costly.

Call before you OVERHEAD
1-702-227-2929

Call before you Dig
Avoid cutting underground utility lines. It's costly.

Call 811
OR
1-800-227-2600
AND
CLARK COUNTY TRAFFIC OPERATIONS
1-702-455-7544

NextG Networks of California, Inc.
2216 O'TOOLE AVE.
SAN JOSE, CALIFORNIA 95131
PHONE: (408) 954-1580

PROJECT INFORMATION:

SPR1009NV-SUMN042
LAS VEGAS, NV 89117

CURRENT ISSUE DATE:

02/17/2010

PERMIT SUBMISSION:

REV.:	DATE:	DESCRIPTION:	BY:

PLANS BY:

NextG Networks of California, Inc.

REP:

COMMENTS:

37507
107U 5934- TRL

SHEET TITLE:

SHEET NUMBER: 2

REVISION: