APPROVAL

CITY ENGINEER	DATE
CITY FIELD ENGINEER	1-23-73 DATE
George Ferris CITY ELECTRICAL ENGINEER	10-17-72 DATE
Edward Whigand NEVADA POWER COMPANY	10/19/72 DATE
Bob Rhyne CLV ELECTRICAL COORDINATOR	10-17-72 DATE

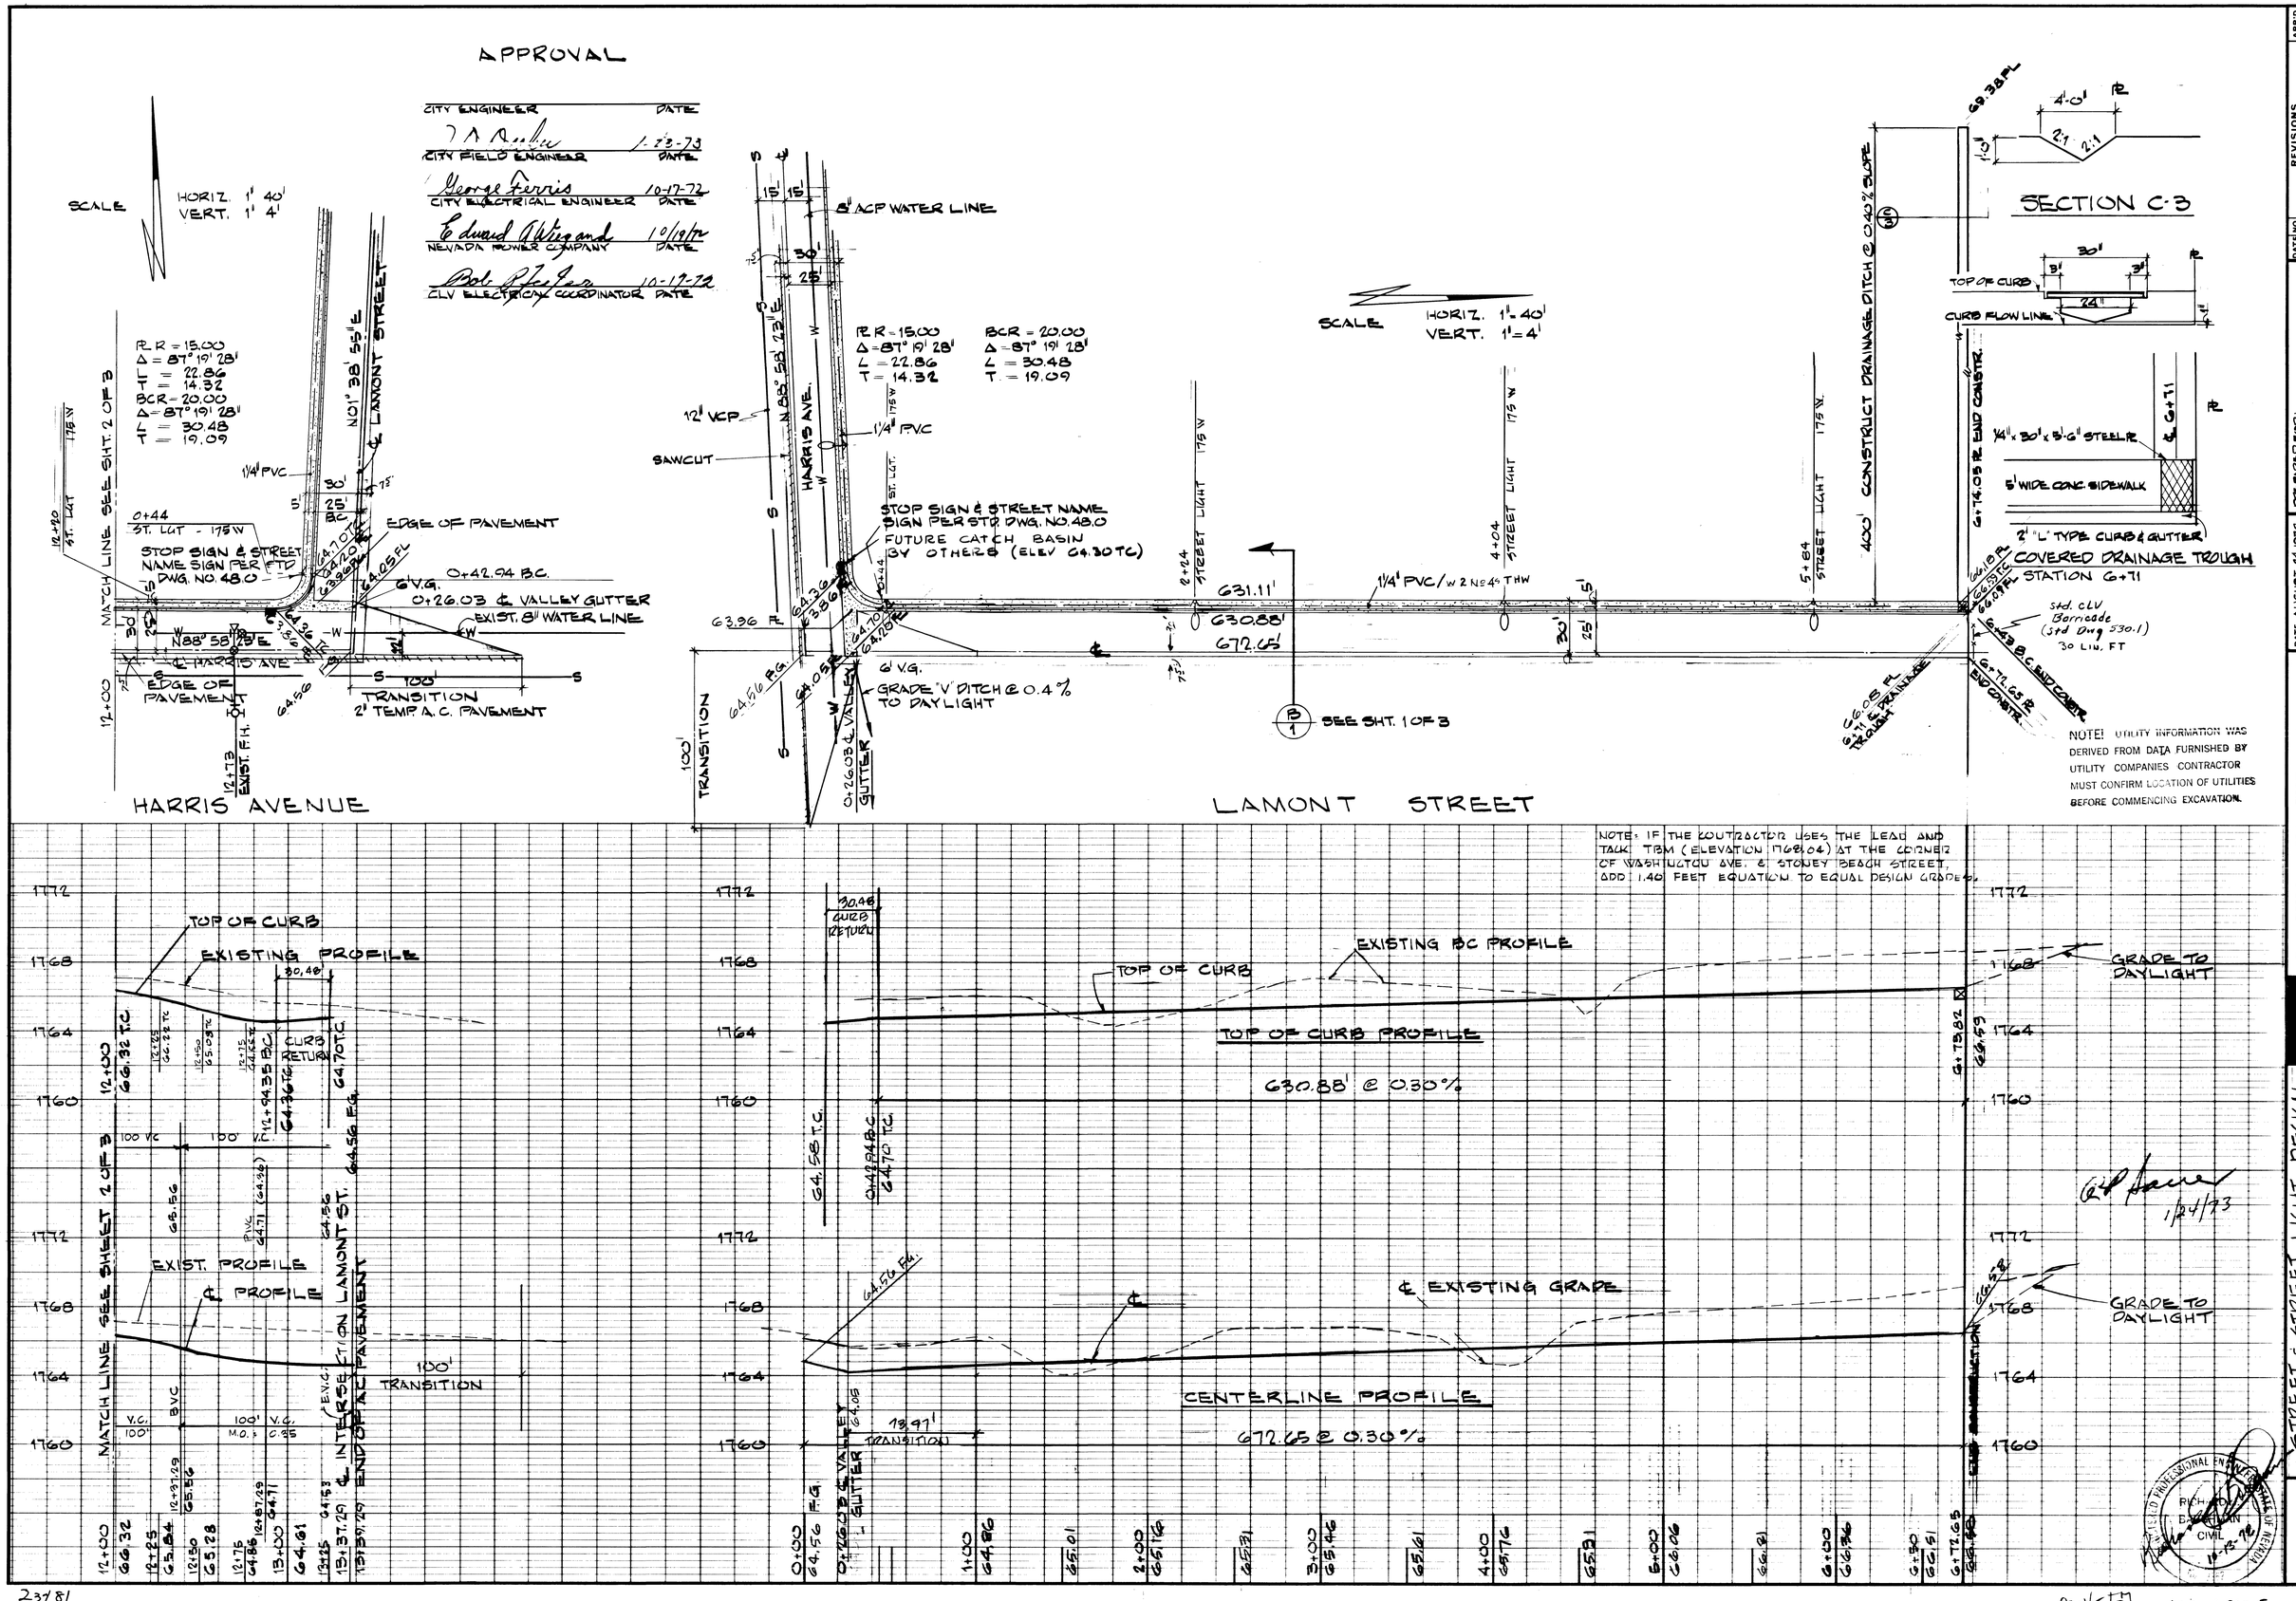

DATE	NO	REVISIONS	APP'D
12-4-72	1	CHANGE ST. LIGHT LOCATION	

PREPARED FOR: ZICK & SHARP A.I.A. JR. HIGH SCHOOL NO. 15

DATE AUGUST 24, 1972
DESIGN RJB
DRAWN J&K
CHECK RJB
SCALE AS SHOWN

BAUGHMAN, HAUGHT & TURNER
CIVIL ENGINEERS MINING ENGINEERS
LAND SURVEYORS
2325 WEST CHARLESTON BOULEVARD LAS VEGAS, NEVADA 89102
702 - 870-8771

STREET & STREET LIGHT DESIGN
LAMONT & DIKEET
SECTION 29, TOWNSHIP 22 SOUTH, RANGE 62 EAST, M.D.B.&M.
CITY OF LAS VEGAS CLARK COUNTY

SHEET 3 OF 4
PROJ. NO.

1/24/73

23781

204-57 107-V895