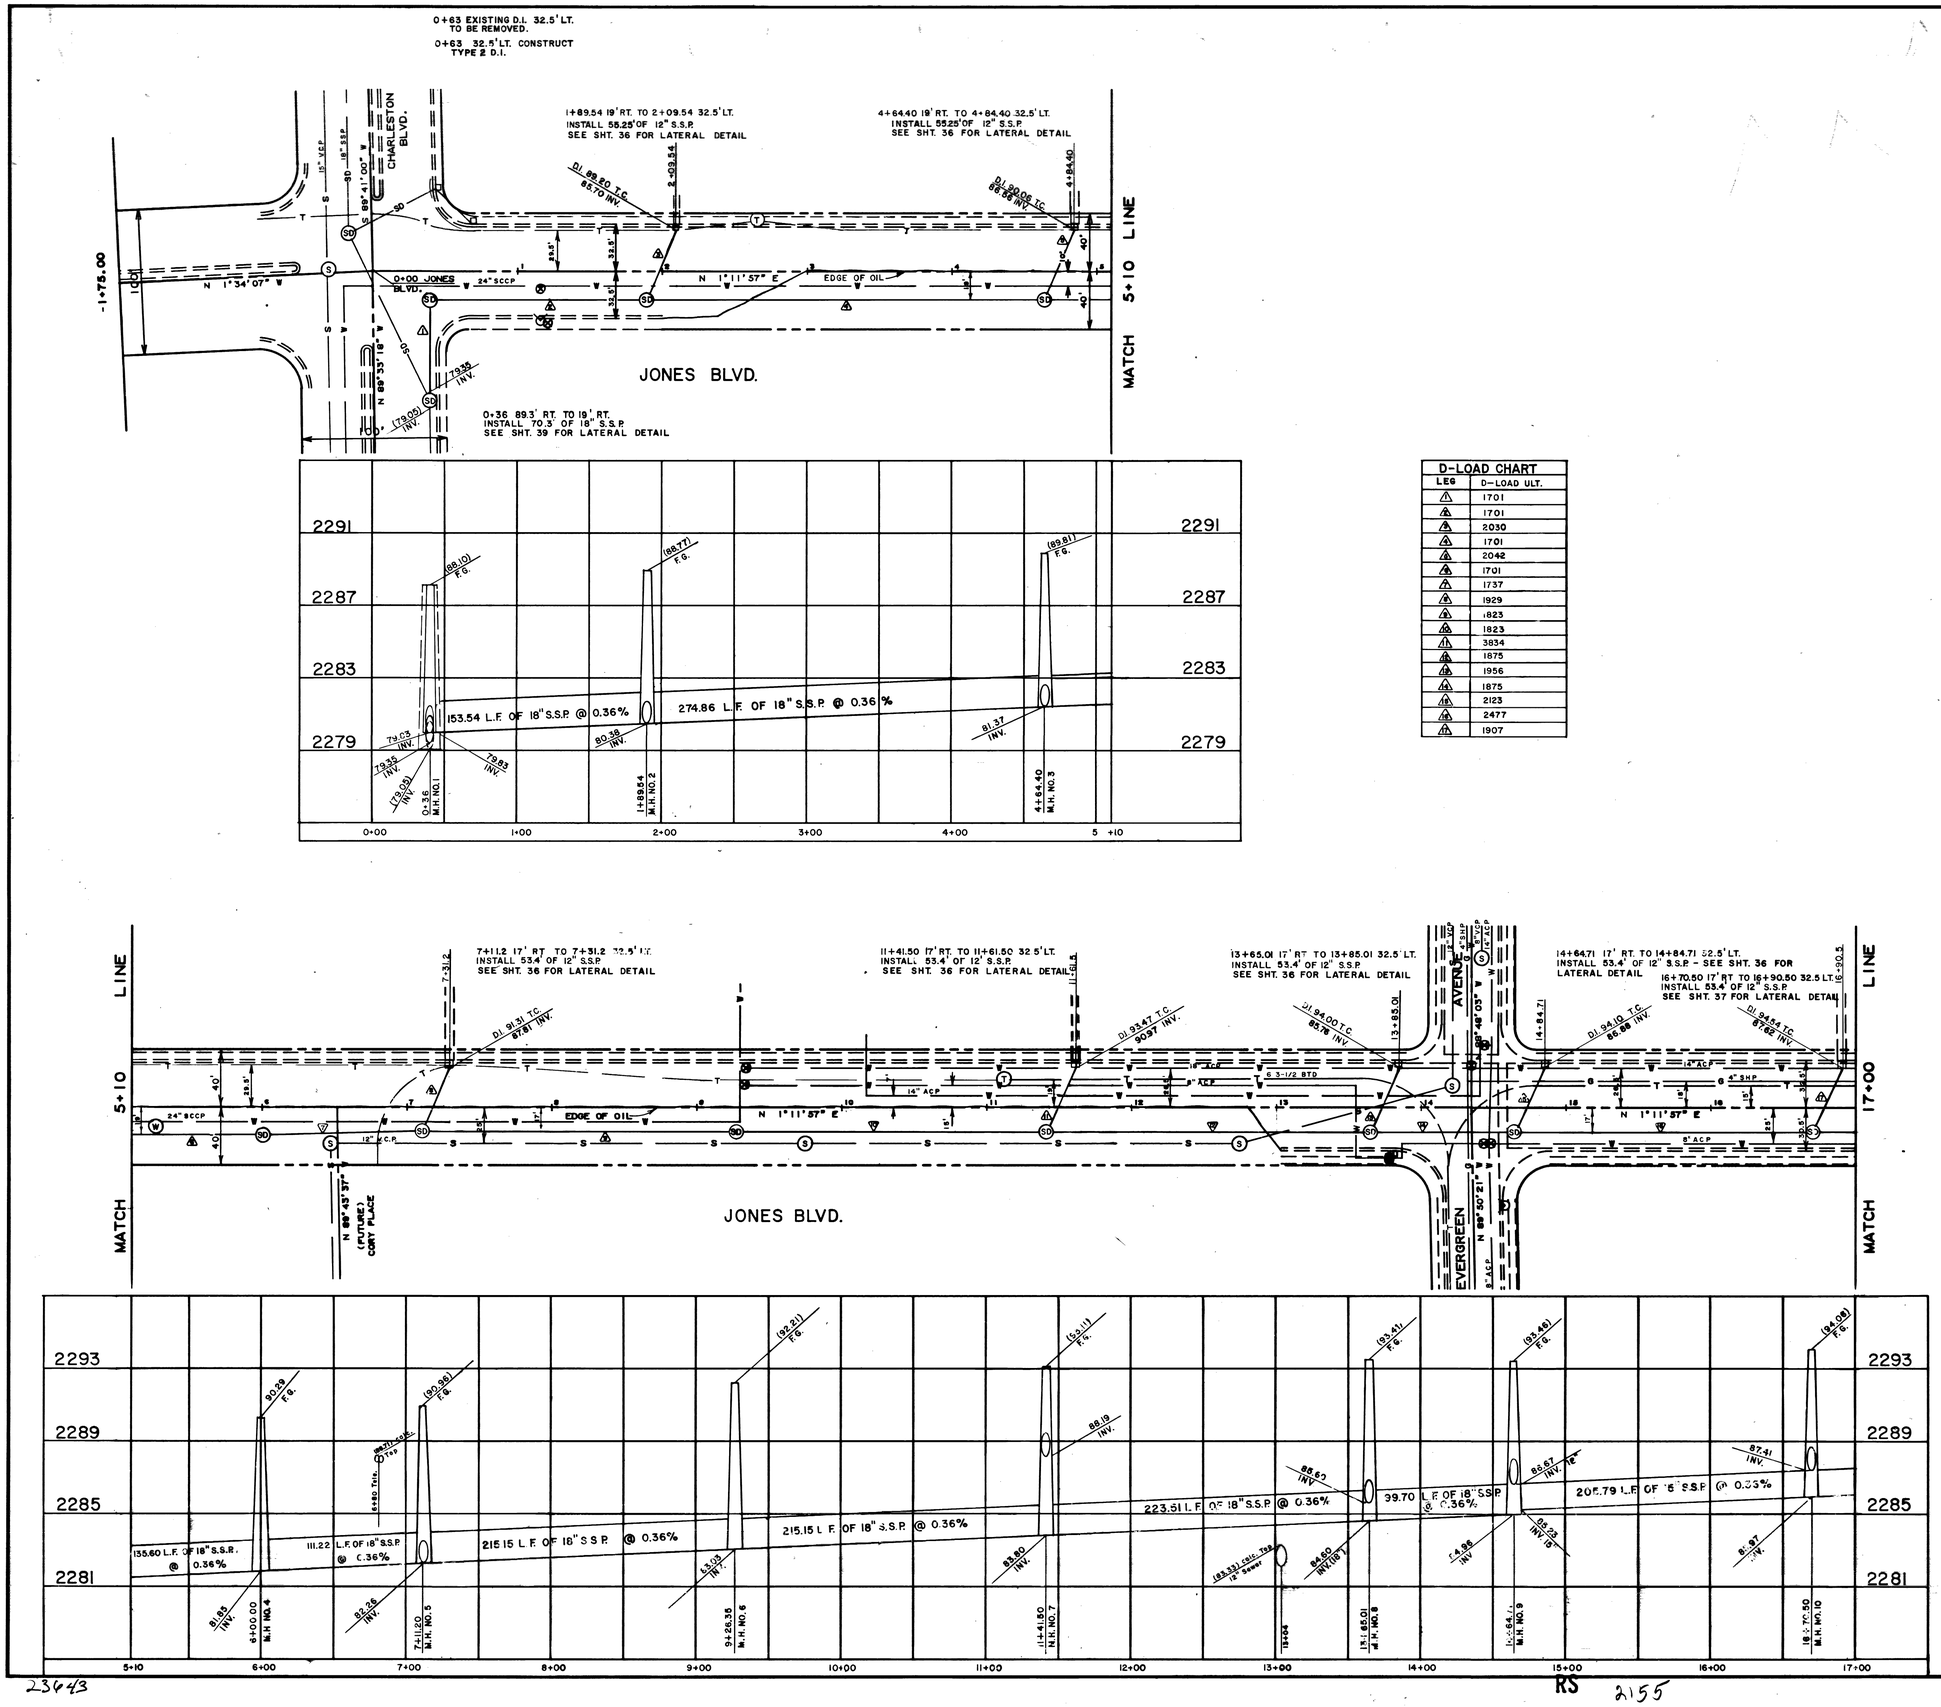

D-LOAD CHART	
LEG	D-LOAD ULT.
1	1701
2	1701
3	2030
4	1701
5	2042
6	1701
7	1737
8	1929
9	1823
10	1823
11	3834
12	1675
13	1956
14	1875
15	2123
16	2477
17	1907

BENCH MARK
No. 06036C-2, N. E. Cor.
JONES & CHARLESTON BLVD.
ELEV. 2288.04

EXISTING UTILITIES ARE LOCATED ON THE PLANS FOR THE CONVENIENCE OF THE CONTRACTOR ONLY. THE CONTRACTOR SHALL BEAR FULL RESPONSIBILITY FOR PROTECTION OF UTILITIES AND THE CITY BEARS NO RESPONSIBILITY FOR UTILITIES NOT SHOWN ON THE PLANS OR NOT IN THE LOCATION SHOWN ON THE PLANS.

CONTRACT DRAWING
FEB. 2, 1979

Scale (h) 1" = 50'	Scale (v) 1" = 4'	W.O. no. 7694	
Fld. bk. no. 75-4X	Date		
Design by C. KREHNOVI	Drawn by CALCOMP		
Approved by the Director of Public Services		Date 12/7/78	

Revisions | Date

Department of Public Services — Engineering Design Division

STORM DRAIN
PLAN AND PROFILE

JONES BLVD
CHARLESTON BLVD.
TO
SMOKE RANCH ROAD

LAS VEGAS NEVADA CLARK COUNTY

Drawing no. 107-V048A | 29 / 68

23643 RS 2155 23-4-43