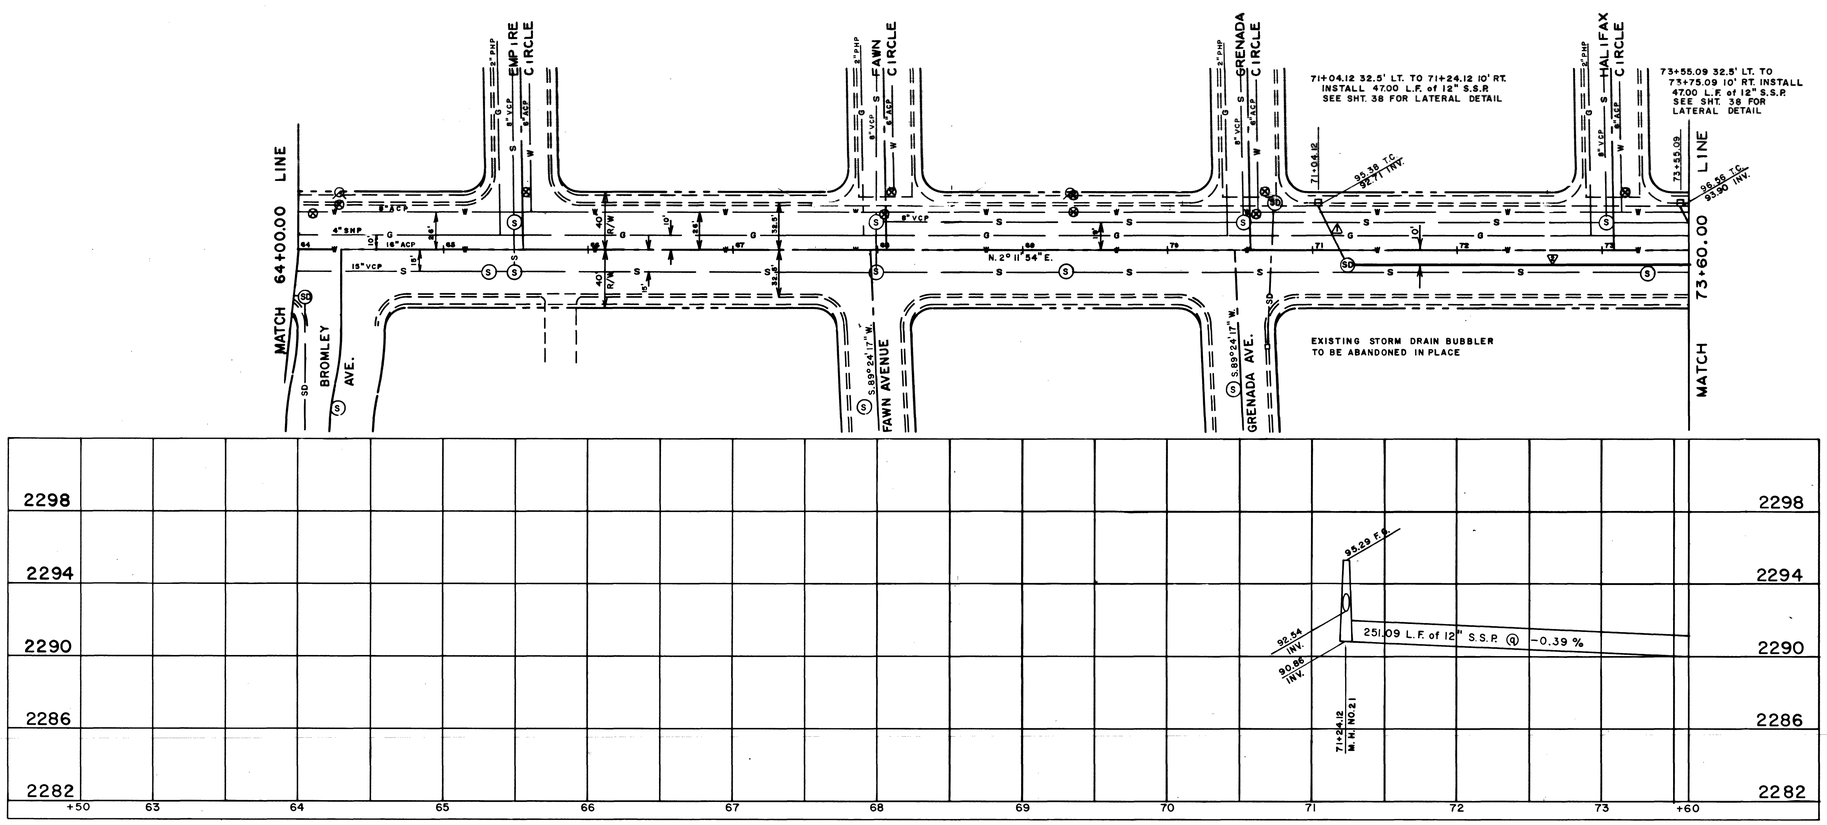

D-LOAD CHART	
LEG	D-LOAD ULT.
△	3900
△	1845
△	4229
△	1931
△	1931
△	3275
△	1845
△	1931
△	2880
△	1992
△	1992

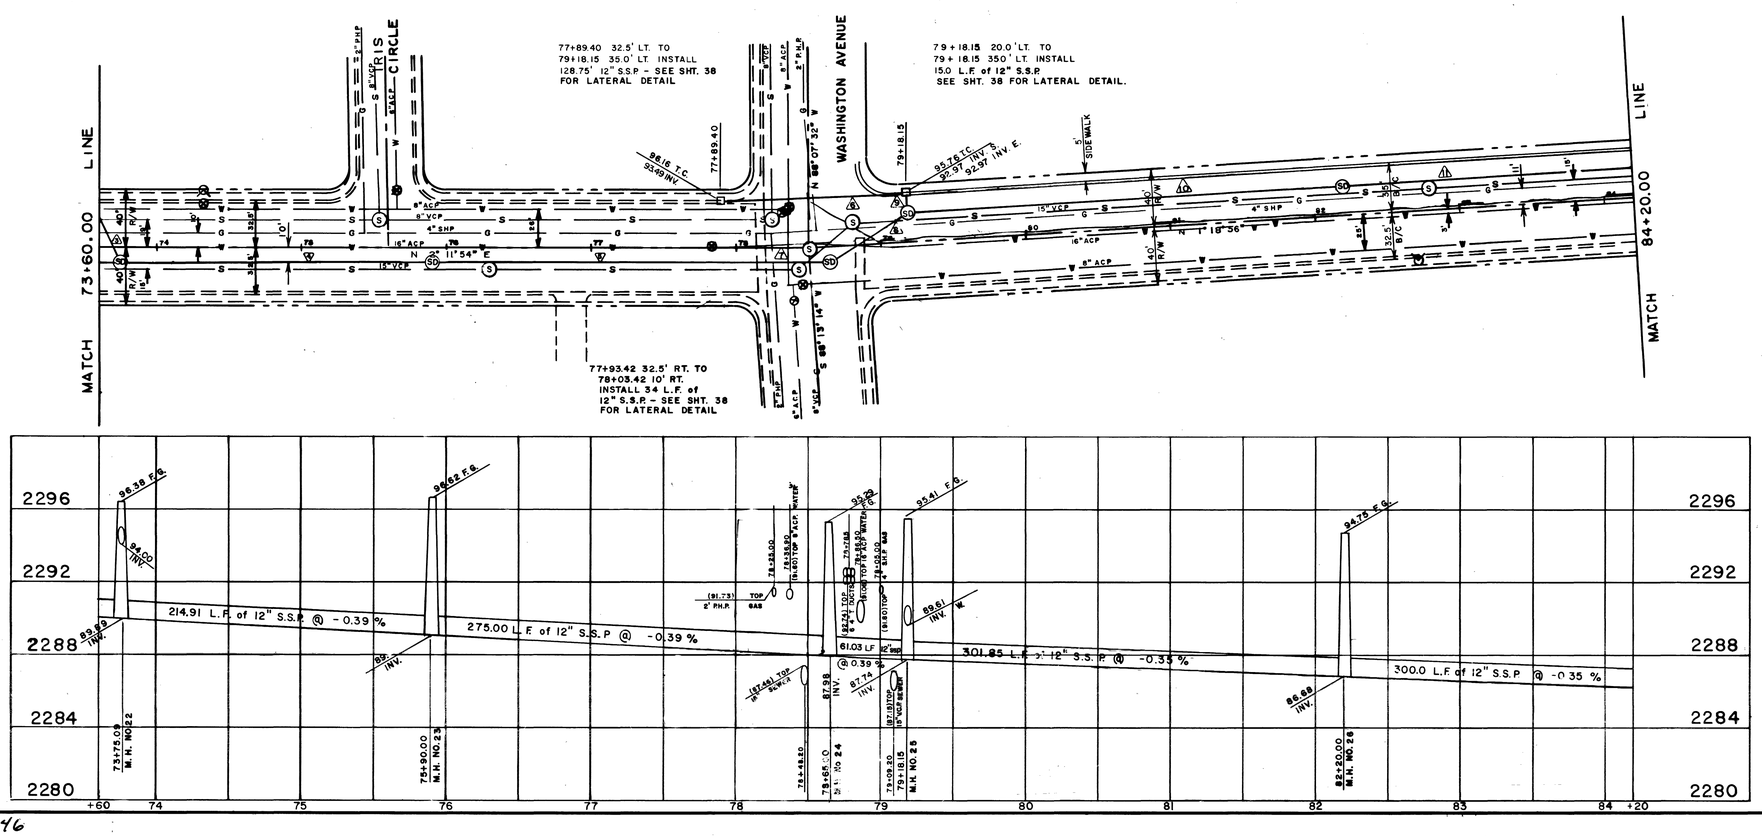

BENCH MARK
No. 06025 C3, S.E. Cor.
JONES & WASHINGTON AVE.
ELEV. 2295.62

EXISTING UTILITIES AS SHOWN ON THE PLANS FOR [illegible] OF THE [illegible] ONLY. THE CONTRACTOR [illegible] HOLD THE CITY OF LAS VEGAS [illegible] THE CITY BEARS NO RESPONSIBILITY FOR [illegible] NOT SHOWN ON THE PLANS OR FOR THE LOCATION SHOWN ON THE PLANS.

CONTRACT DRAWING
FEB [illegible] 1979

Scale (h) 1" = 50'	Scale (v) 1" = 4'	W.O. no. 7694	
Fld. bk. no. 75-4X	Date		
Design by C. KREHNOVI	Drawn by CALCOMP		
Approved by the Director of Public Services		Date 12/9/78	

Revisions | Date

Department of Public Services — Engineering Design Division

STORM DRAIN
PLAN AND PROFILE

JONES BLVD.
CHARLESTON BLVD.
TO
SMOKE RANCH ROAD

CITY OF LAS VEGAS — NEVADA — CLARK COUNTY

Drawing no. 107-V948A | 32/66

23646

23-4-6