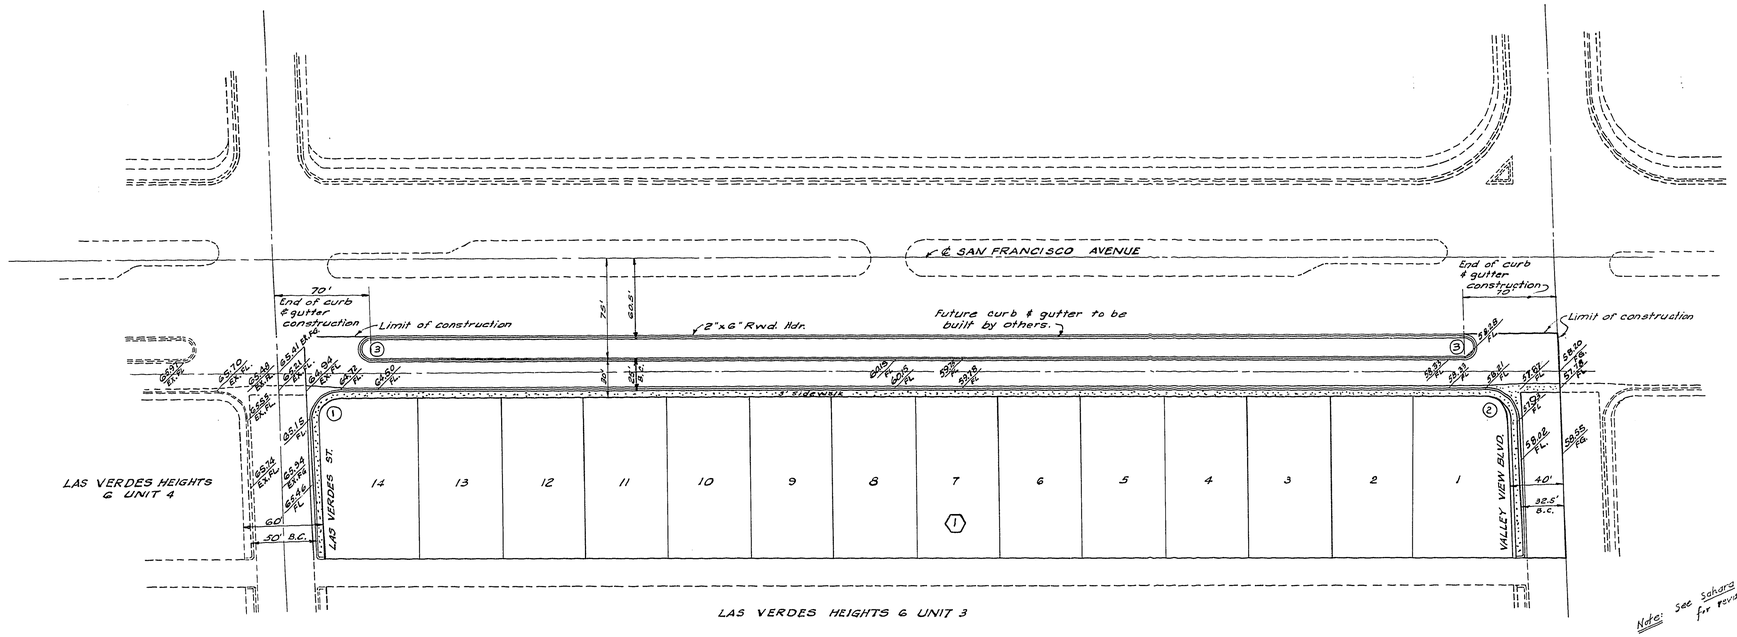

Note: See Sahara Ave. Improvements dated 12/23/64 for revised profile grade and elevation revisions.

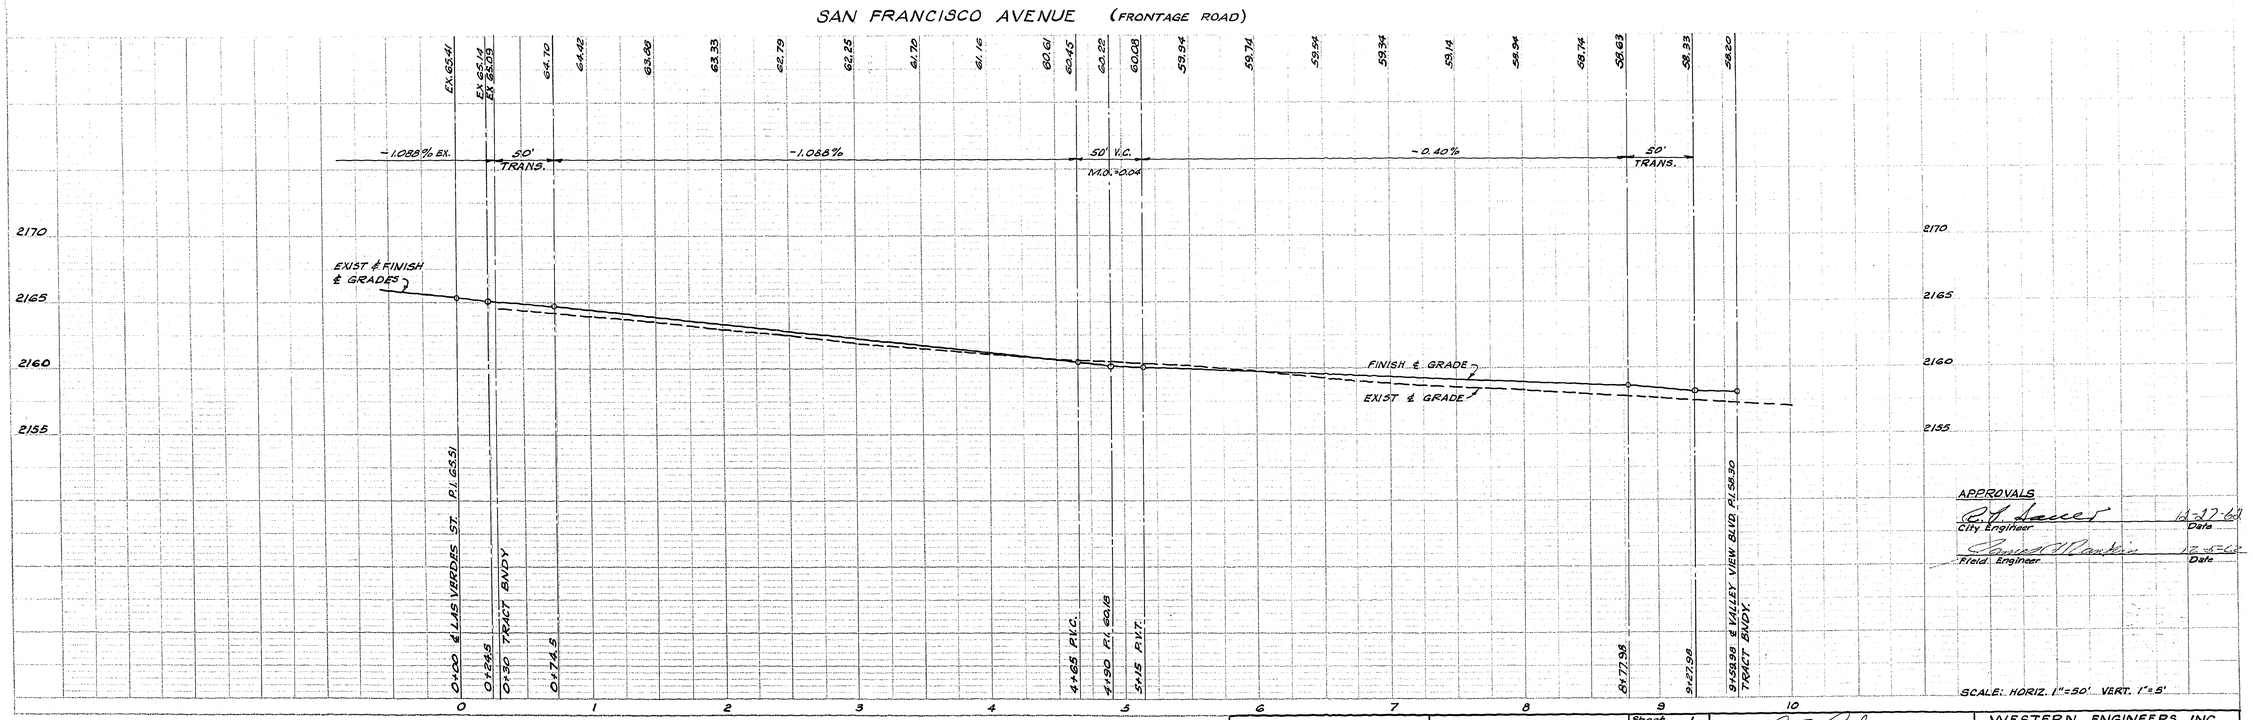

APPROVALS

City Engineer — Date 12-27-64

Field Engineer — Date 12-4-64

LAS VERDES HEIGHTS & UNIT No 5	STREET PLAN AND PROFILE	Sheet 1 of Sheet 4	APPROVED _____ DATE 12-28-64

WESTERN ENGINEERS, INC.
LAS VEGAS, NEVADA

19-7-4

1024-1980-6-5

PLATE 1 - PLAN-PROFILE S.P.R.D.E. STANDARD
HEUSER & TOSTA CO., NEW YORK
K & E Co. No. 346-16