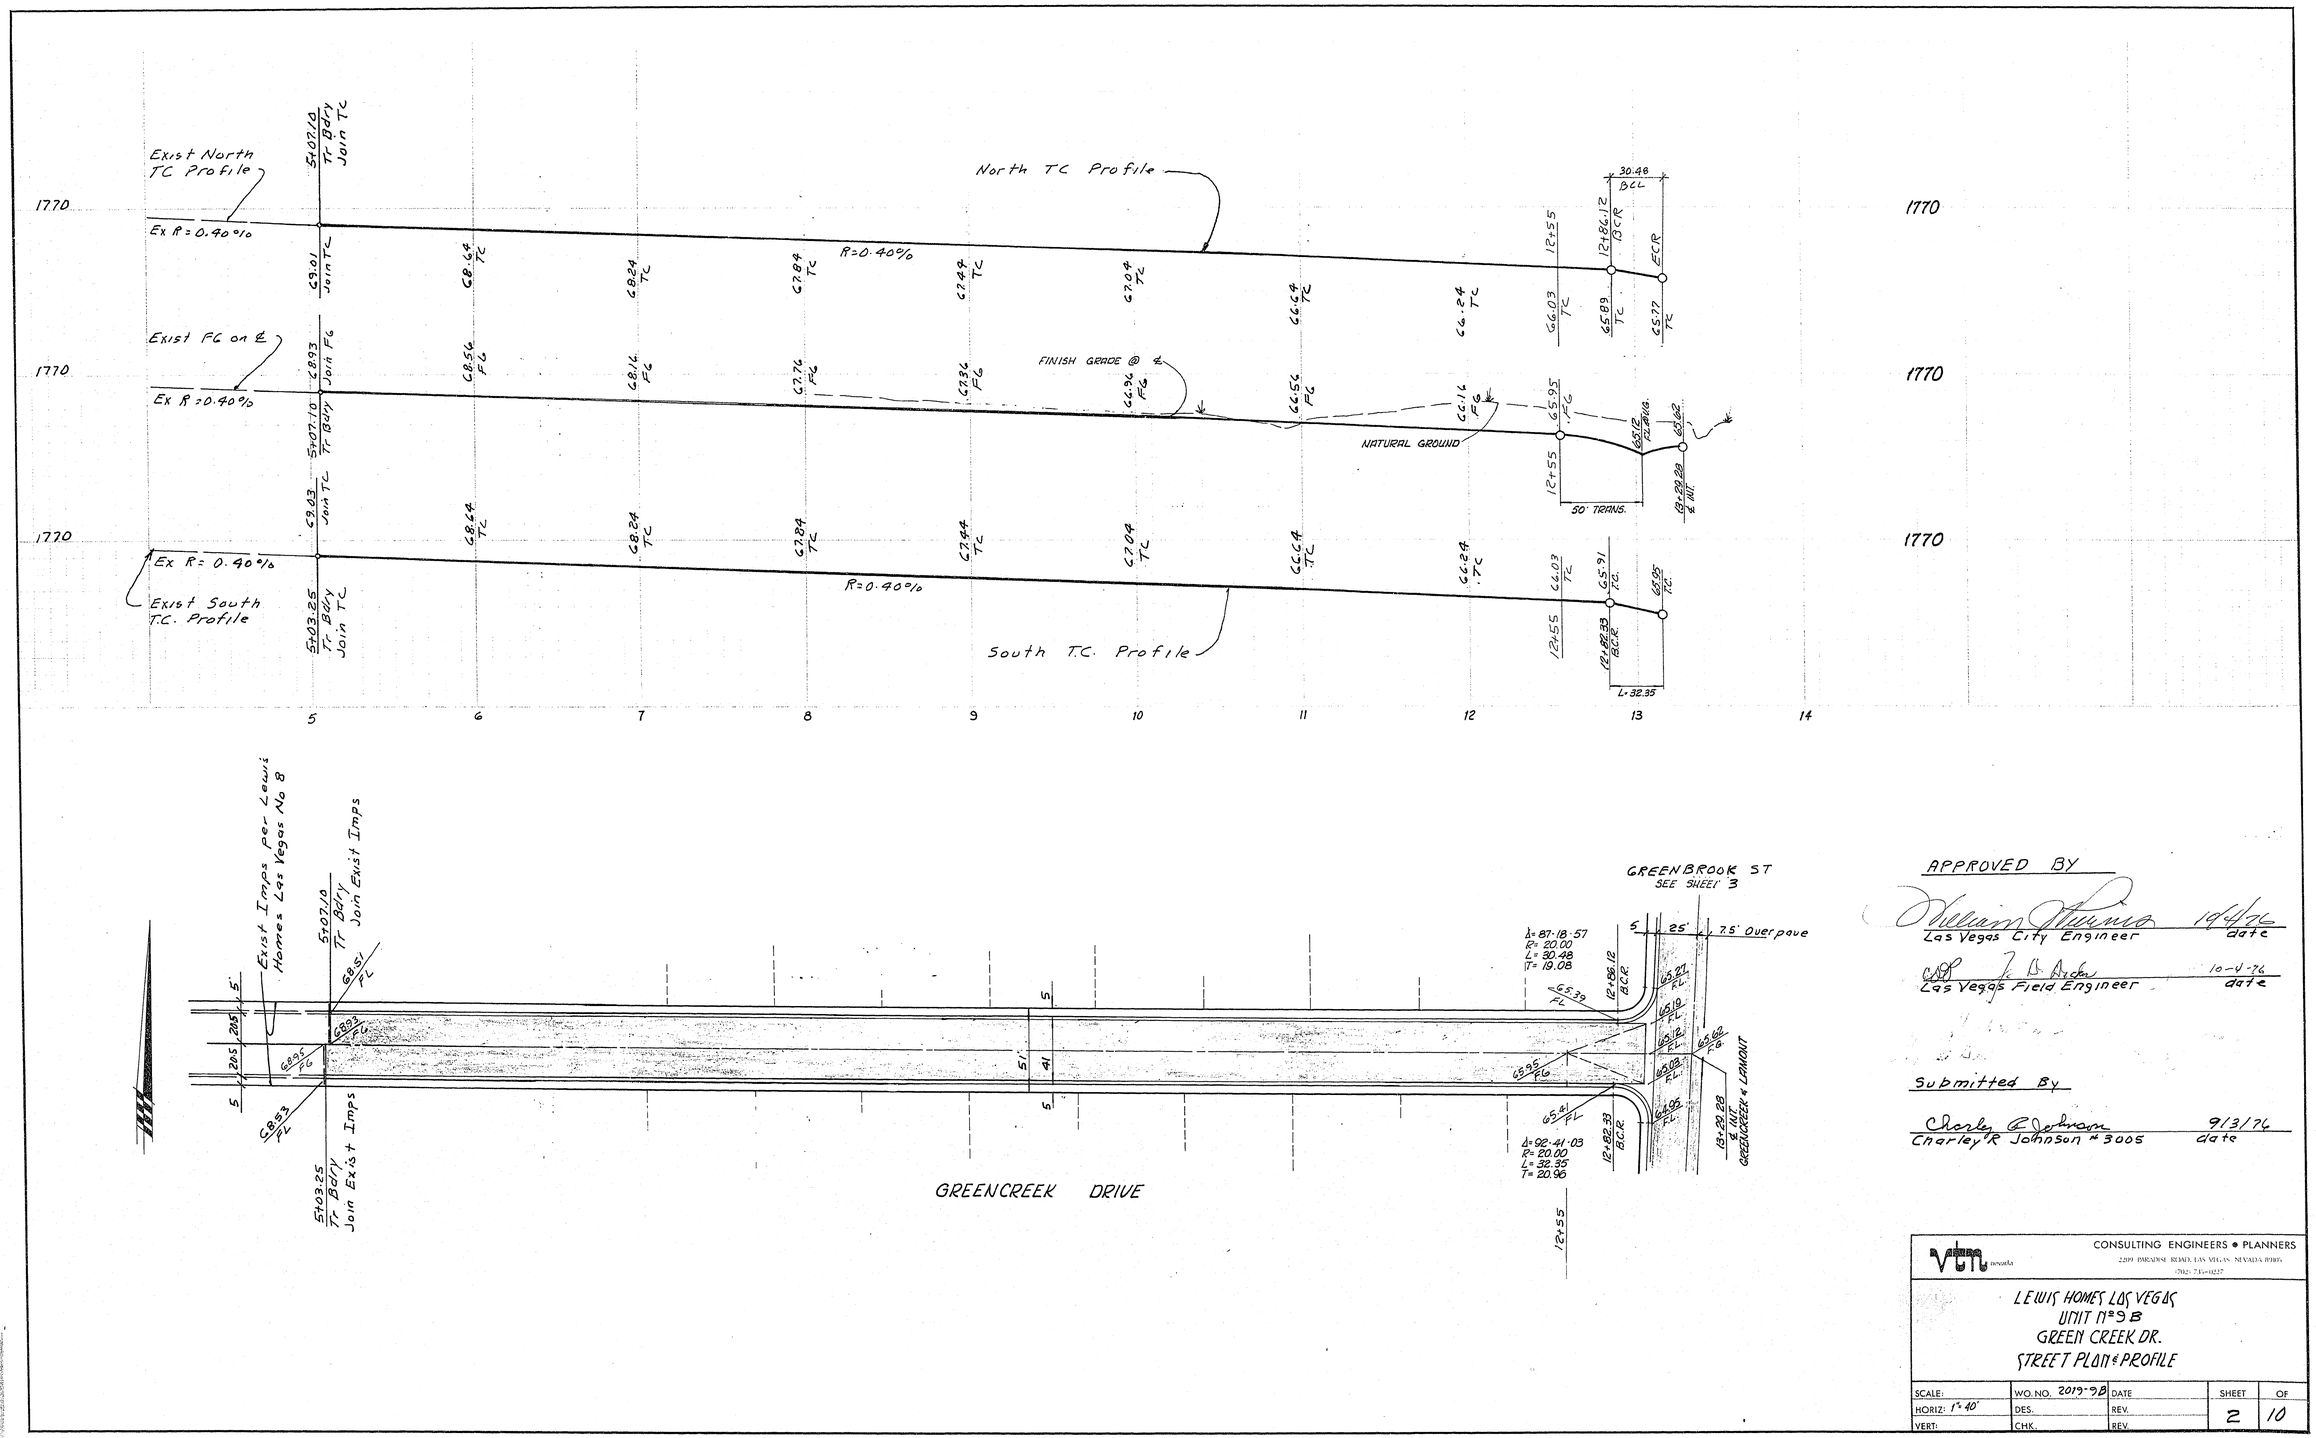

APPROVED BY

William Thurmo 10/4/76
Las Vegas City Engineer date

J. D. Ryder 10-4-76
Las Vegas Field Engineer date

Submitted By

Charley R Johnson 9/3/76
Charley R Johnson # 3005 date

CONSULTING ENGINEERS • PLANNERS
2209 PARADISE ROAD, LAS VEGAS, NEVADA 89109
(702) 736-0237

LEWIS HOMES LAS VEGAS
UNIT No 9B
GREEN CREEK DR.
STREET PLAN & PROFILE

SCALE:	WO. NO. 2019-9B	DATE	SHEET	OF
HORIZ: 1"=40'	DES.	REV.	2	10
VERT:	CHK.	REV.		

21-7.20

107 y. 2025-9B