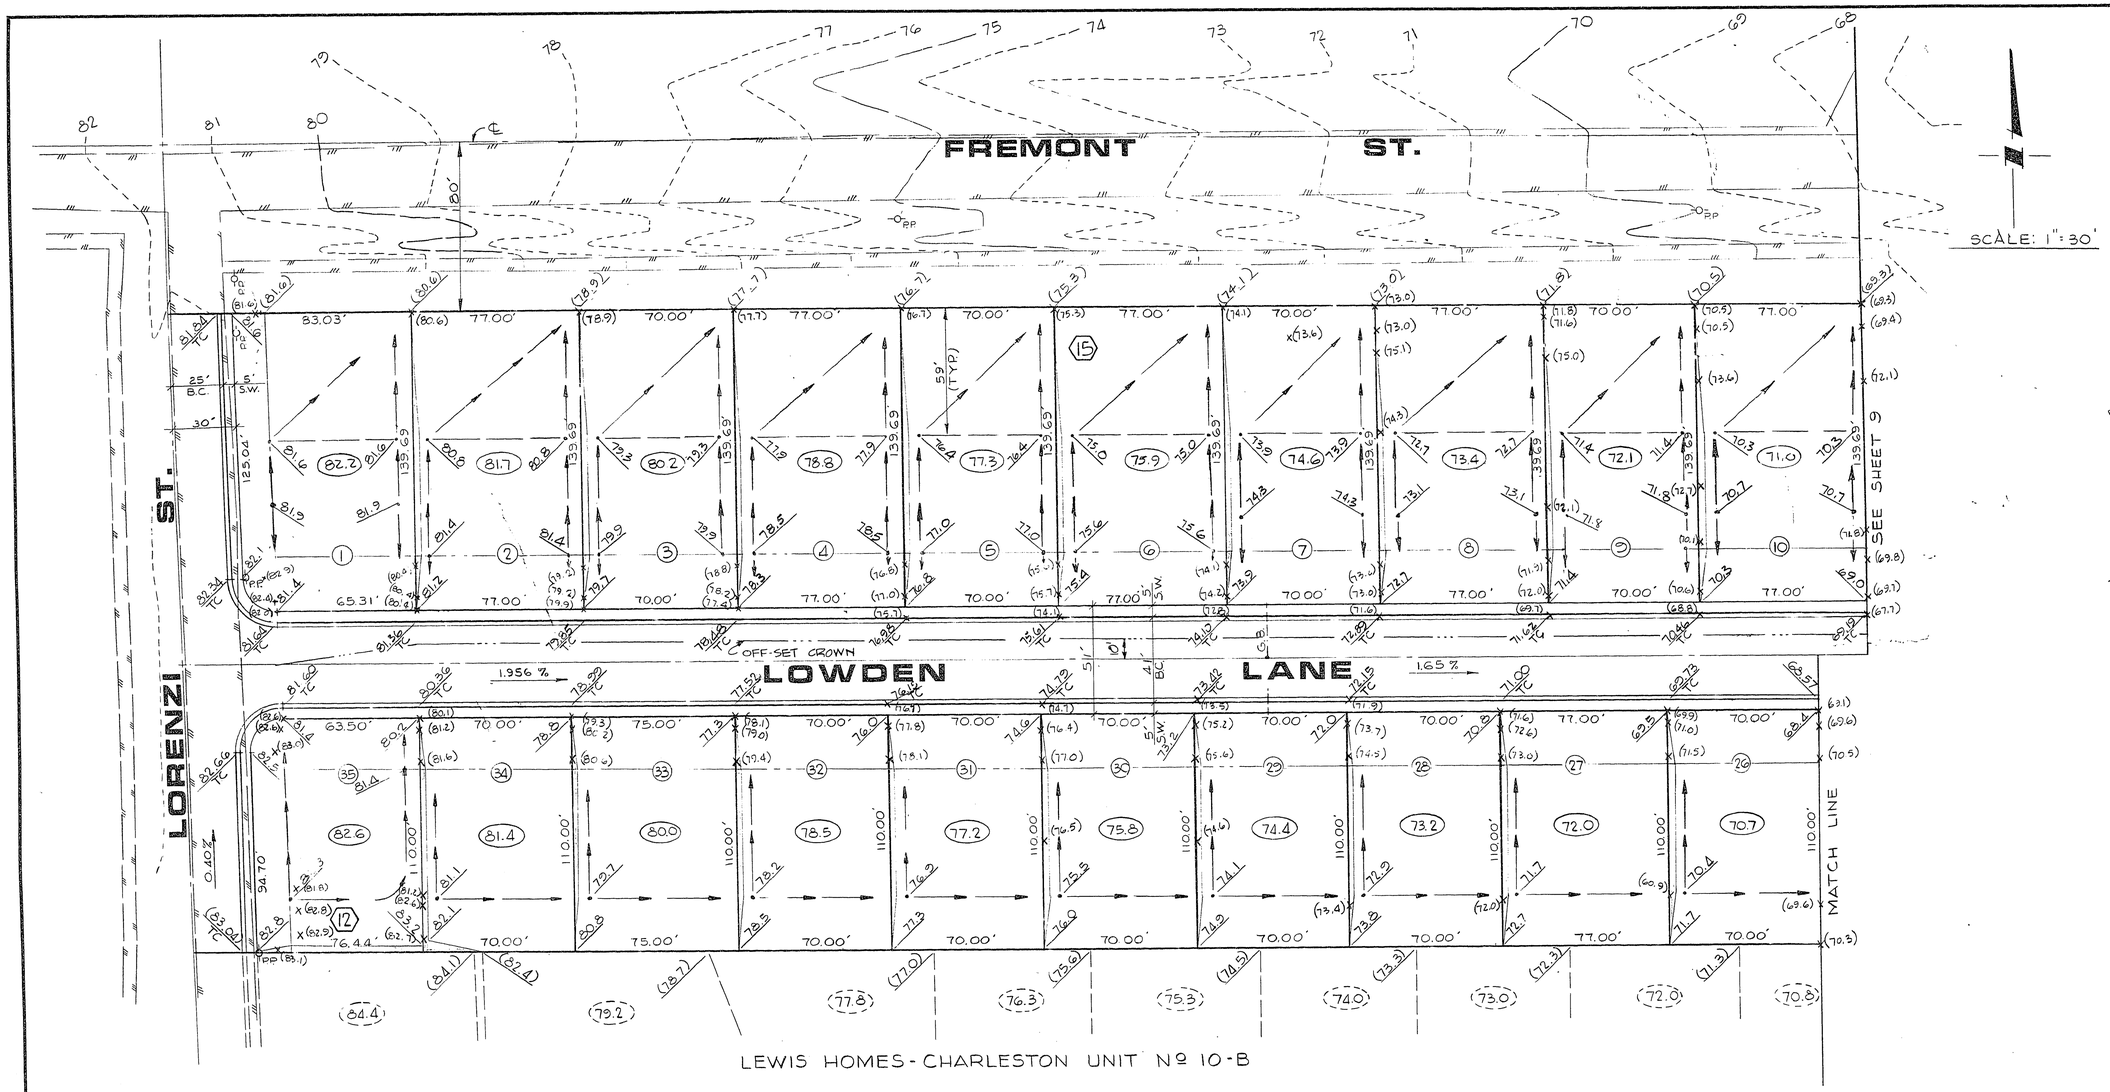

REV	DATE	DESCRIPTION
1	12/27/74	REV LOT 22 & 25, TRACT 10, BLK. 15

RECOMMENDED: G. C. WALLACE, R.E. NO. DATE

MONTGOMERY ENGINEERS OF NEVADA

WALLACE - MONTGOMERY, A JOINT VENTURE
G. C. WALLACE, Consulting Engineer — MONTGOMERY ENGINEERS OF NEVADA
732-3330 — 735-7198
LAS VEGAS, NEVADA

LEWIS HOMES OF NEVADA
LEWIS HOMES - CHARLESTON UNIT NO. 11

GRADING PLAN

SHEET 10 OF 10 SHEETS

APPROVALS :

CITY ENGINEER — DATE 1/20/76

FIELD ENGINEER — DATE 7-20-76

5543.0030

6/74 DIETERICH-POST 210TW .004

77-7-7

107y-2026-11