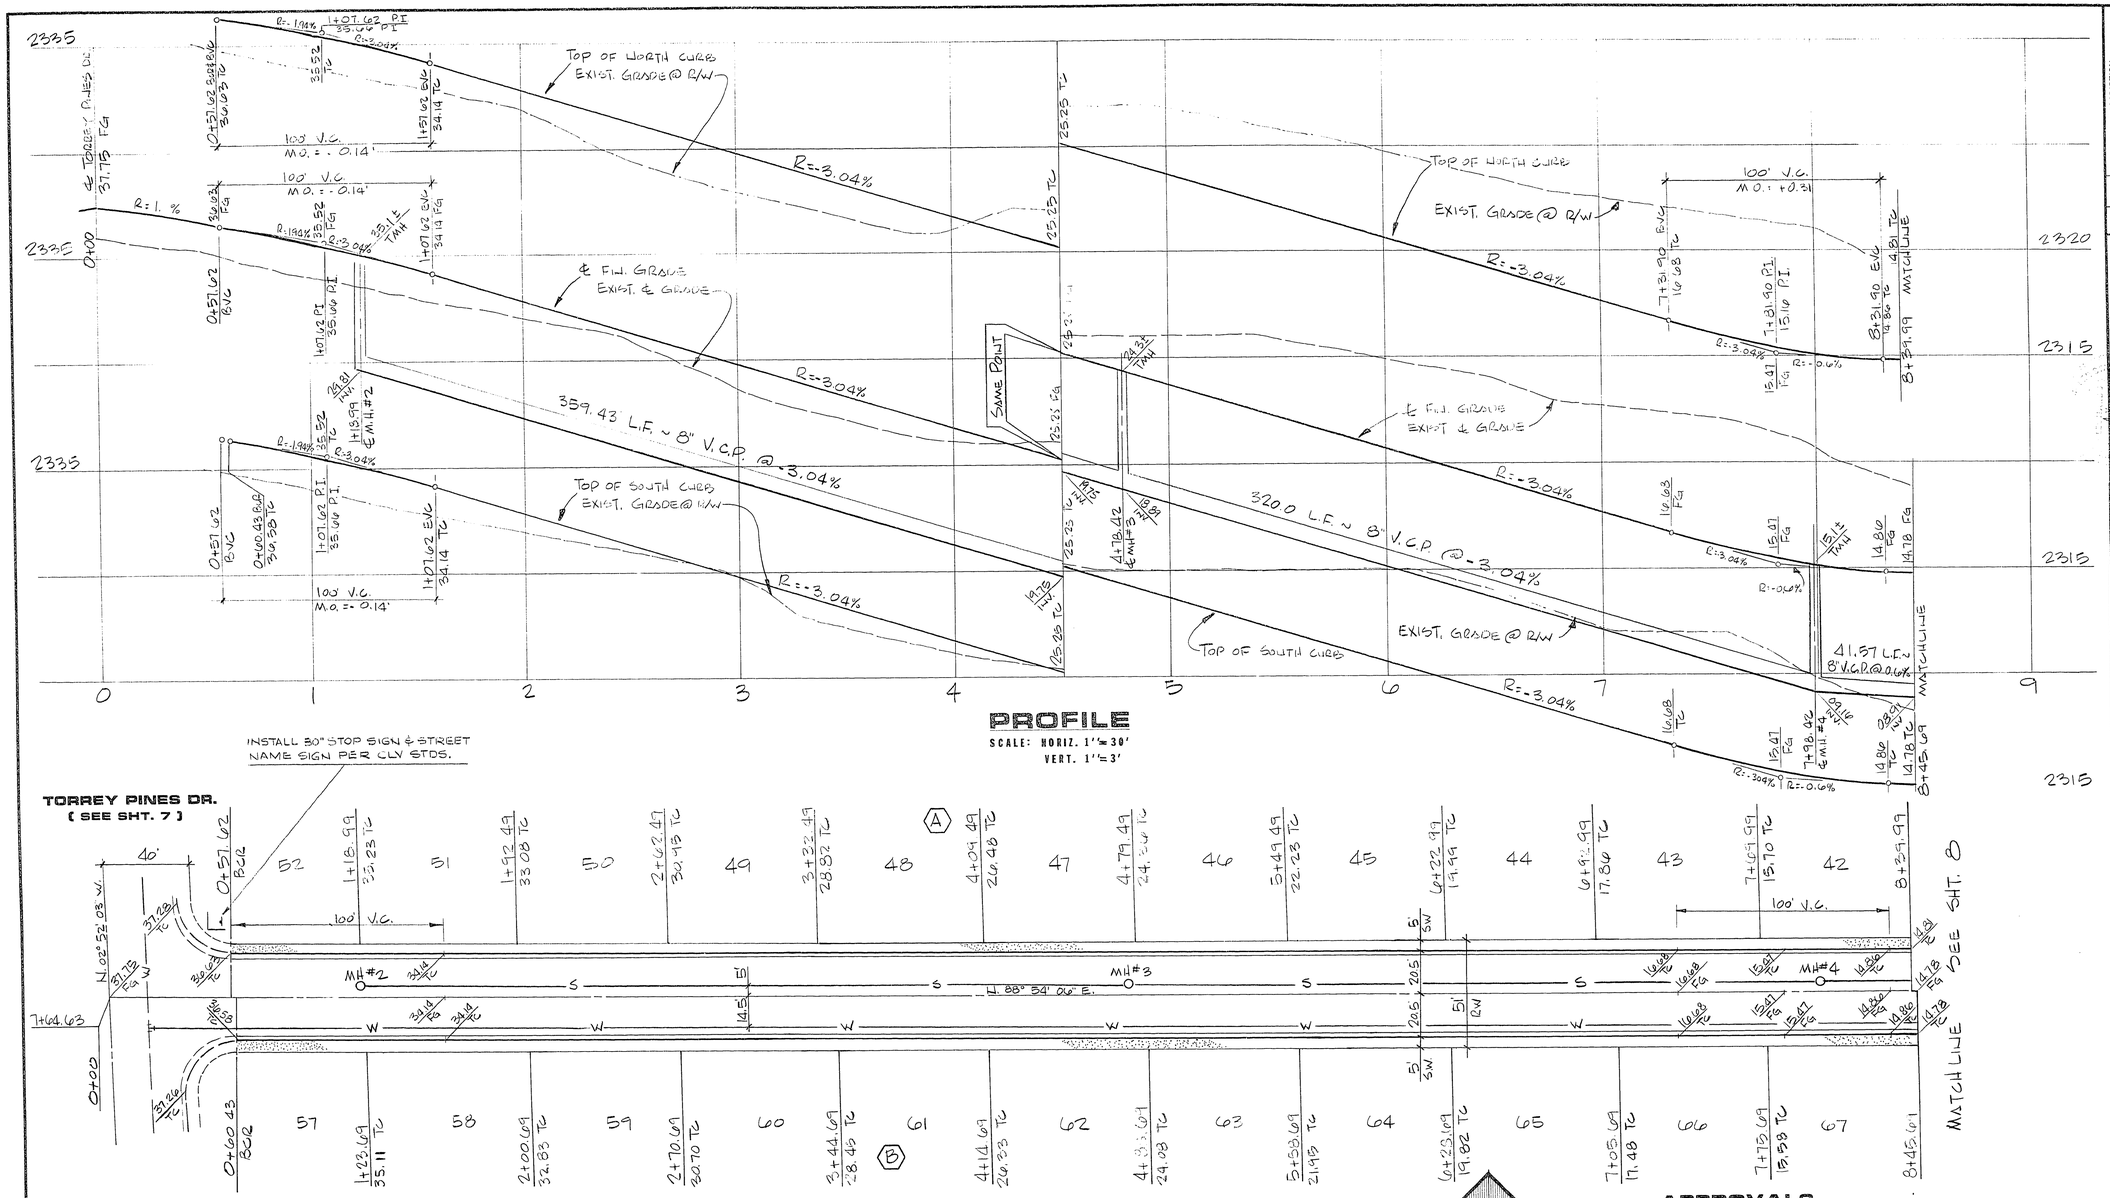

APPROVALS

C.L.V. ENGINEER	7/13/81 DATE
C.L.V. ELECTRICAL COORDINATOR	7/16/81 DATE
C.L.V. TRAFFIC ENGINEER	DATE
C.L.V. FIRE MARSHALL	DATE
C.L.V. QUALITY CONTROL ENG'R.	DATE

REV	DATE	DESCRIPTION

RECOMMENDED: G.C. WALLACE, P.E. 3704 — 3704 REG. NO. — 6/26/81 DATE

G. C. WALLACE
Consulting Engineers, Inc.
1100 East Sahara Ave. • Las Vegas, Nevada 89104 • 732-3330

LEWIS HOMES OF NEVADA
LEWIS HOMES - SAHARA NO. 10
VICUNA DRIVE

SHEET 6 OF 10 SHEETS

JOB NO. 5543.8110

9/78 DIETERICH-POST 6532D

237-71