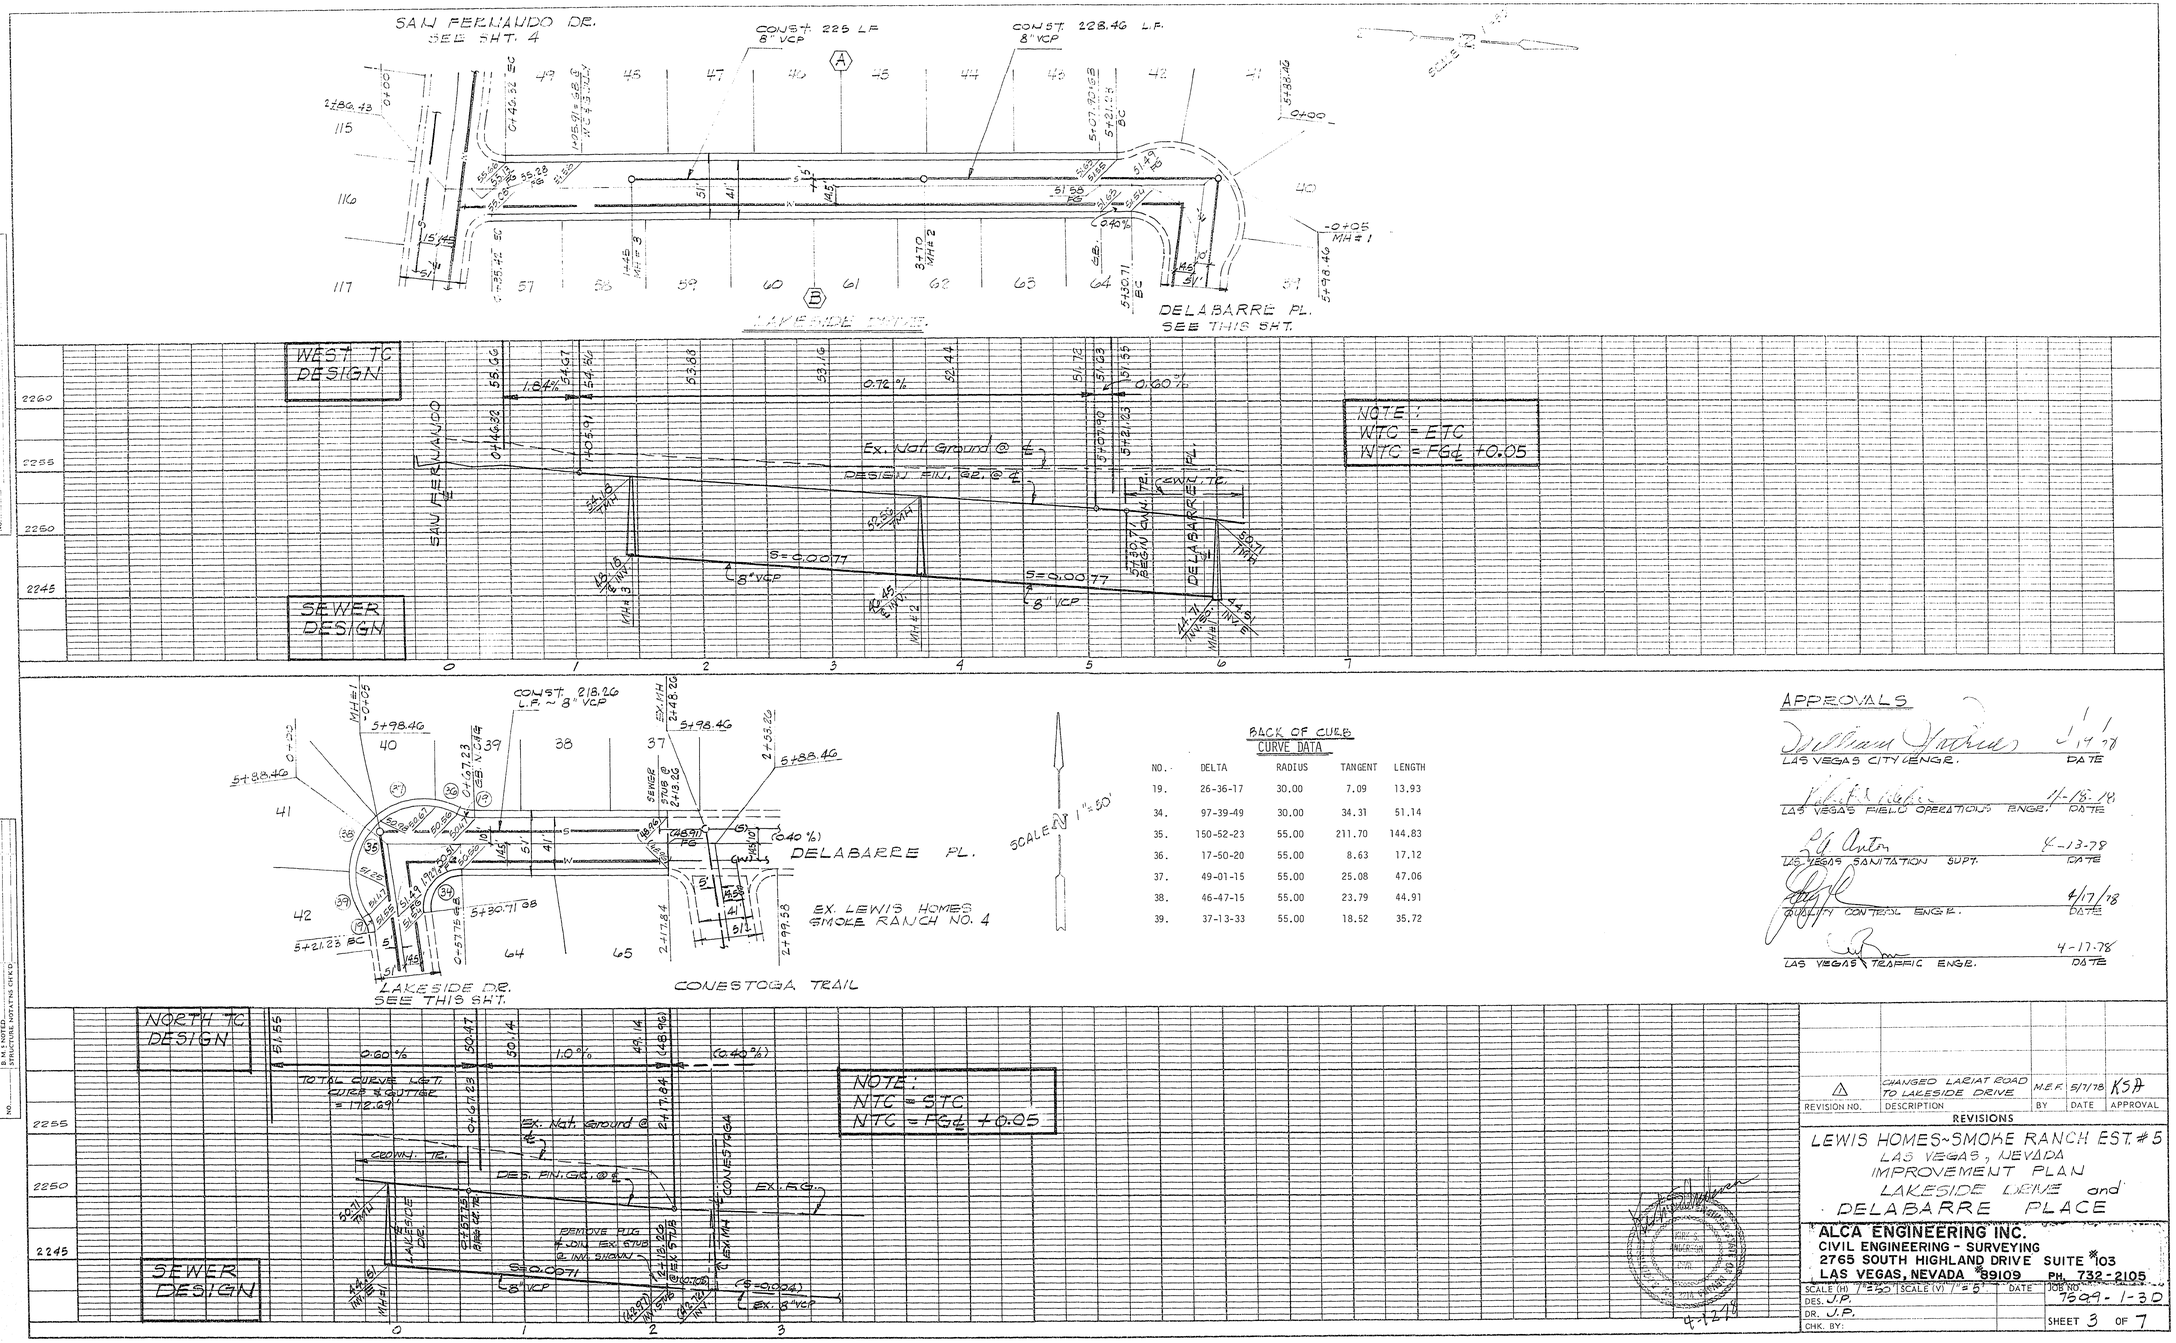

BACK OF CURB CURVE DATA

NO.	DELTA	RADIUS	TANGENT	LENGTH
19.	26-36-17	30.00	7.09	13.93
34.	97-39-49	30.00	34.31	51.14
35.	150-52-23	55.00	211.70	144.83
36.	17-50-20	55.00	8.63	17.12
37.	49-01-15	55.00	25.08	47.06
38.	46-47-15	55.00	23.79	44.91
39.	37-13-33	55.00	18.52	35.72

APPROVALS

LAS VEGAS CITY ENGR.	1/14/78 DATE
LAS VEGAS FIELD OPERATIONS ENGR.	4-18-78 DATE
LAS VEGAS SANITATION SUPT.	4-13-78 DATE
QUALITY CONTROL ENGR.	4/17/78 DATE
LAS VEGAS TRAFFIC ENGR.	4-17-78 DATE

REVISION NO.	DESCRIPTION	BY	DATE	APPROVAL
1	CHANGED LARIAT ROAD TO LAKESIDE DRIVE	M.E.F.	5/7/78	KSA

REVISIONS

LEWIS HOMES~SMOKE RANCH EST. #5
LAS VEGAS, NEVADA
IMPROVEMENT PLAN
LAKESIDE DRIVE and
DELABARRE PLACE

ALCA ENGINEERING INC.
CIVIL ENGINEERING - SURVEYING
2765 SOUTH HIGHLAND DRIVE SUITE #103
LAS VEGAS, NEVADA #89109 PH. 732-2105

SCALE (H) 1"=50' SCALE (V) 1"=5' DATE
DES. J.P.
DR. J.P.
CHK. BY:
JOB NO. 7809-1-3D
SHEET 3 OF 7

PLAN — SURVEYED, DRAWN, ALIGNMENT CHECKED, SET OF RAY CHECKED, NOTE BOOK, NO.

PROFILE — SURVEYED, DRAWN, GRADES CHECKED, ALIGNMENT CHECKED, STRUCTURE NOTATIONS CHK'D, NOTE BOOK, NO.

10/71 DIETERICH POST CLEARPRINT 1020

73173 1074-2028-5