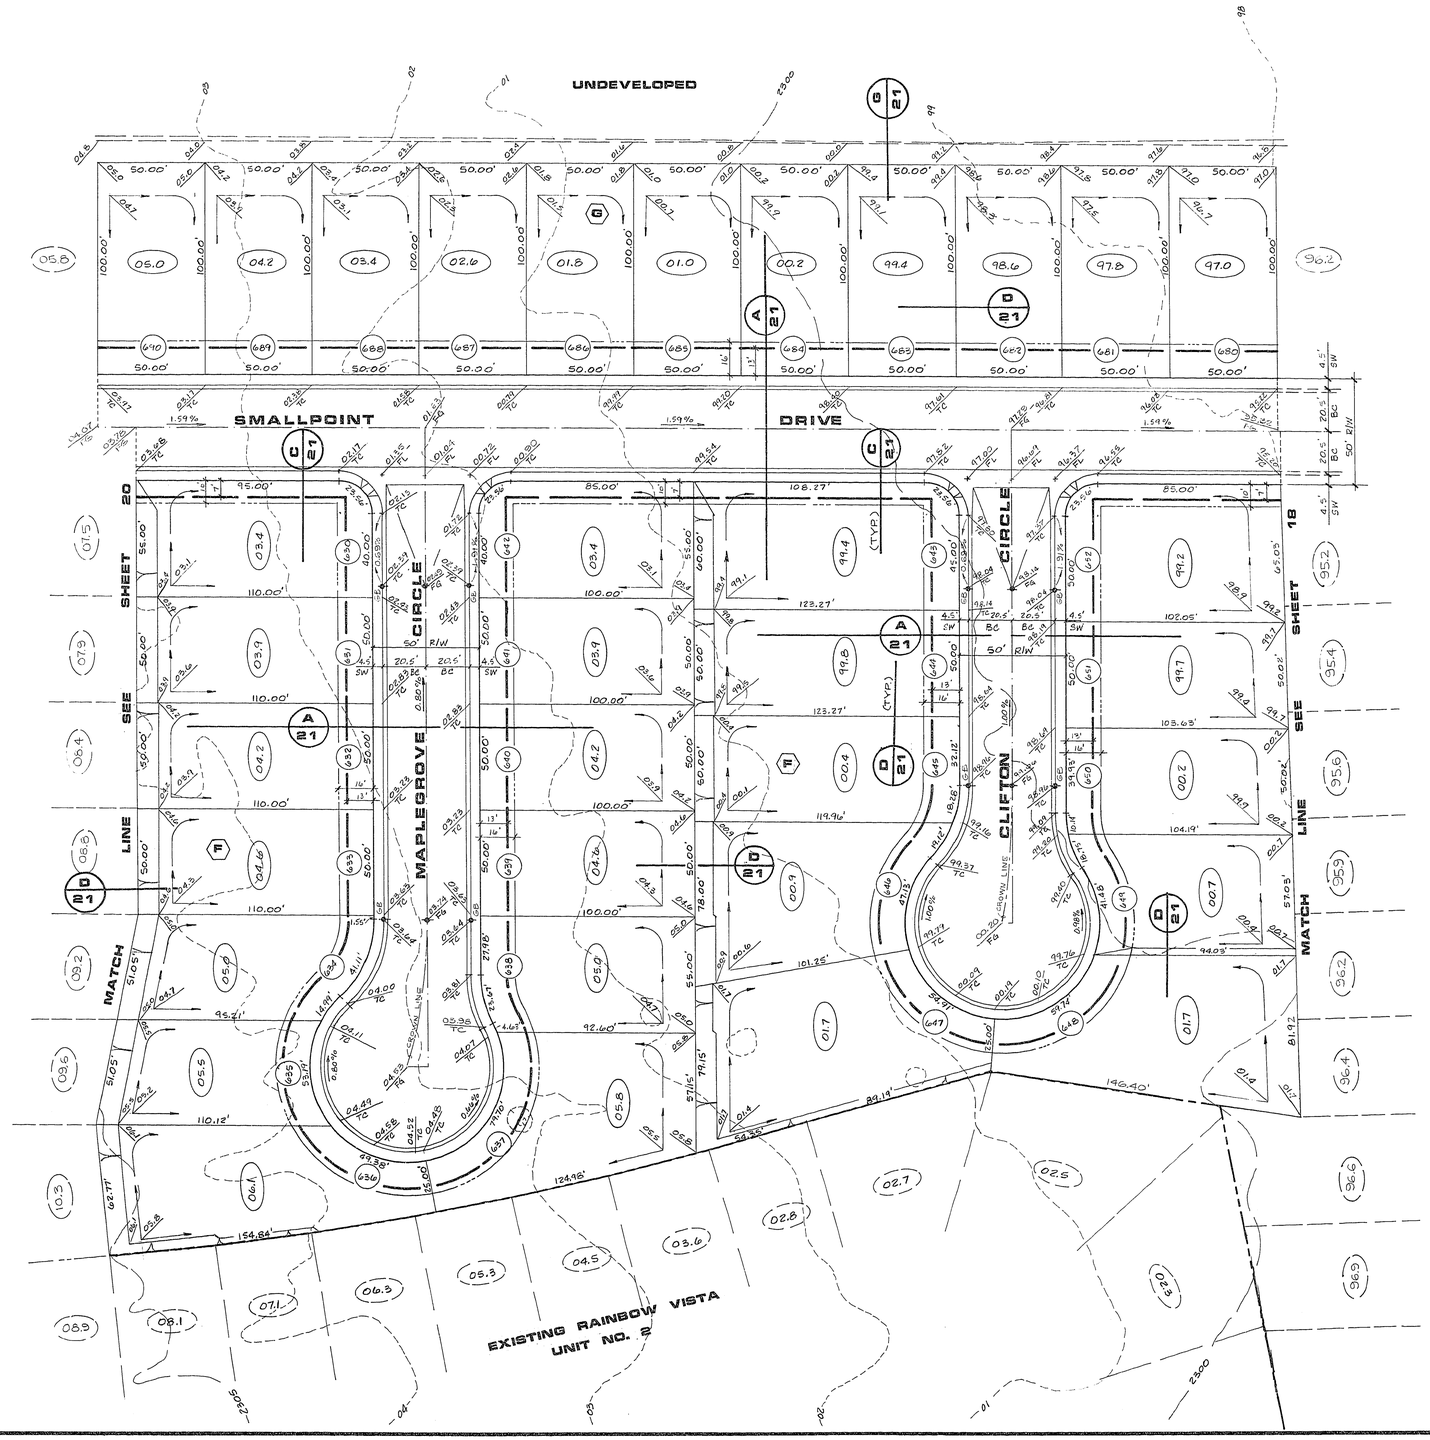

NORTH
SCALE: 1" = 30'

REV	DATE	DESCRIPTION

RECOMMENDED: DAVID P.N. HUCKLE 6256 R.E. NO. 6-28-09 DATE

G.C. WALLACE, INC.
Engineering/Architecture
1555 SOUTH RAINBOW BLVD • LAS VEGAS, NEVADA 89102

LEWIS HOMES OF NEVADA
LEWIS HOMES - RAINBOW VISTA NO. 10

GRADING PLAN

SHEET 19 OF 21 SHEETS

JOB NO. 427.710

8/94 DIETERICH-POST 6632B

26-1.49 1079-2032-10