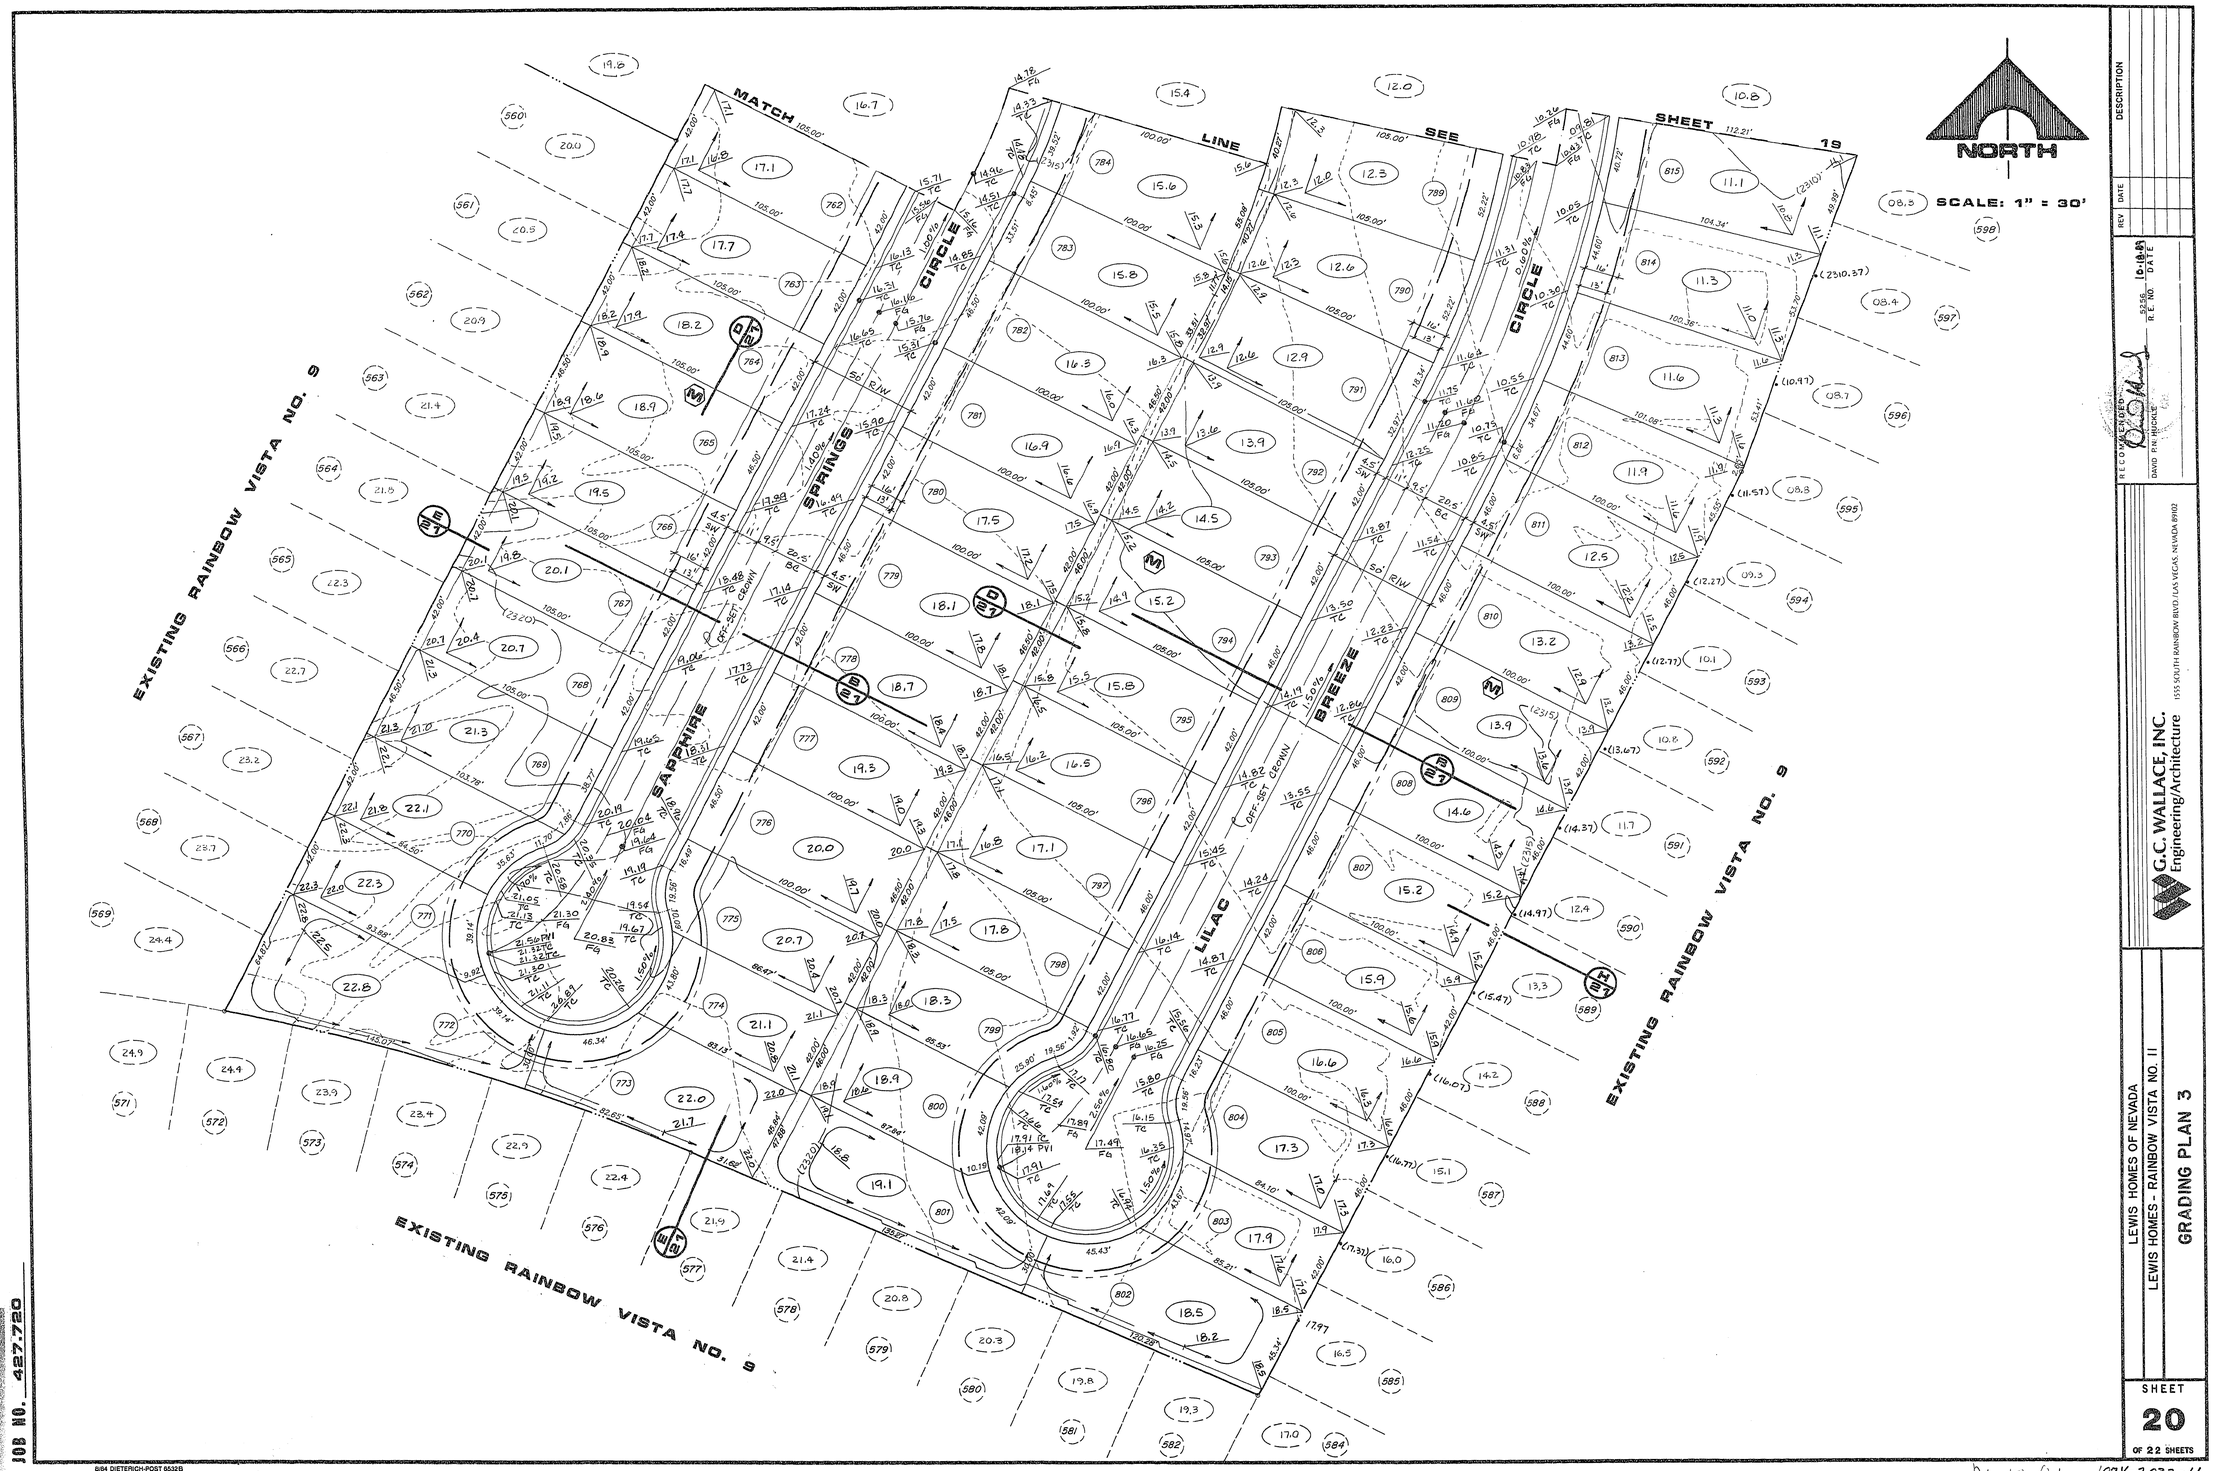

JOB NO. 427.720

6/84 DIETERICH-POST 8532B

REV	DATE	DESCRIPTION

RECOMMENDED
DAVID R. HUCALE
R.E. NO. 9412
DATE 10-19-89

G.C. WALLACE, INC.
Engineering/Architecture
1555 SOUTH RAINBOW BLVD./LAS VEGAS, NEVADA 89102

LEWIS HOMES OF NEVADA
LEWIS HOMES - RAINBOW VISTA NO. II

GRADING PLAN 3

SHEET 20 OF 22 SHEETS

26 7.81 107Y-2032-11