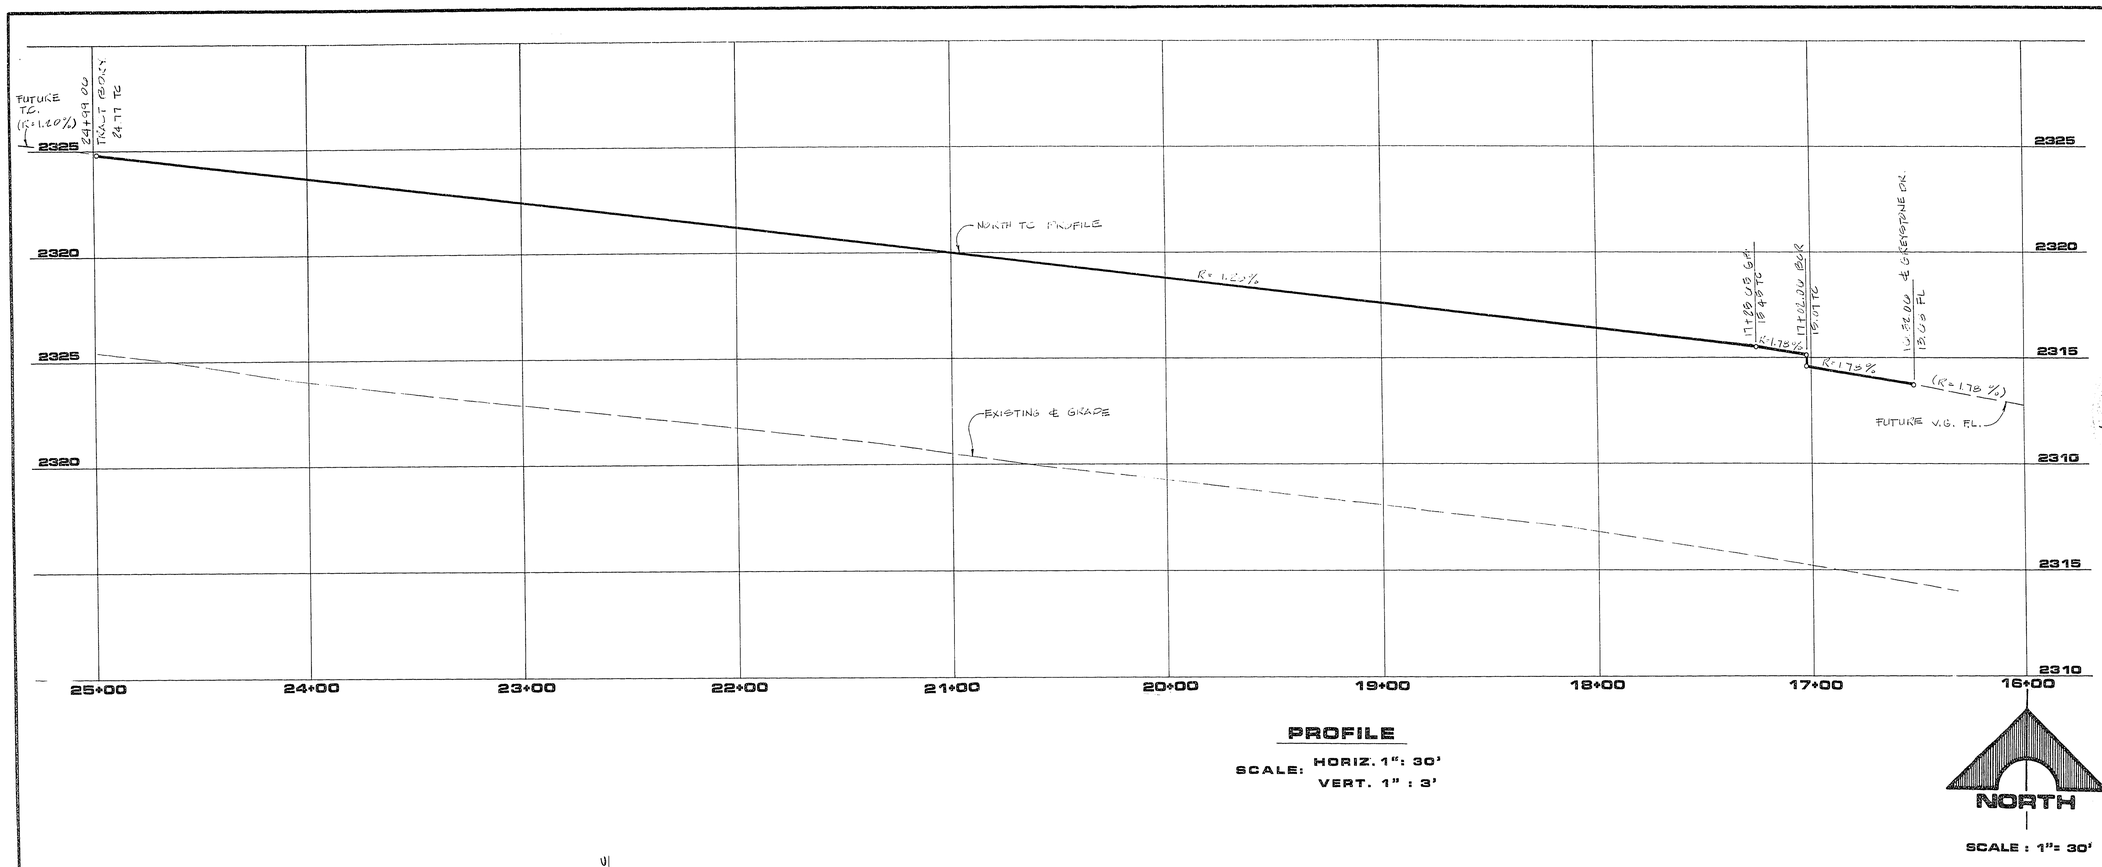

PROFILE

SCALE: HORIZ. 1": 30'
VERT. 1" : 3'

SCALE : 1"= 30'

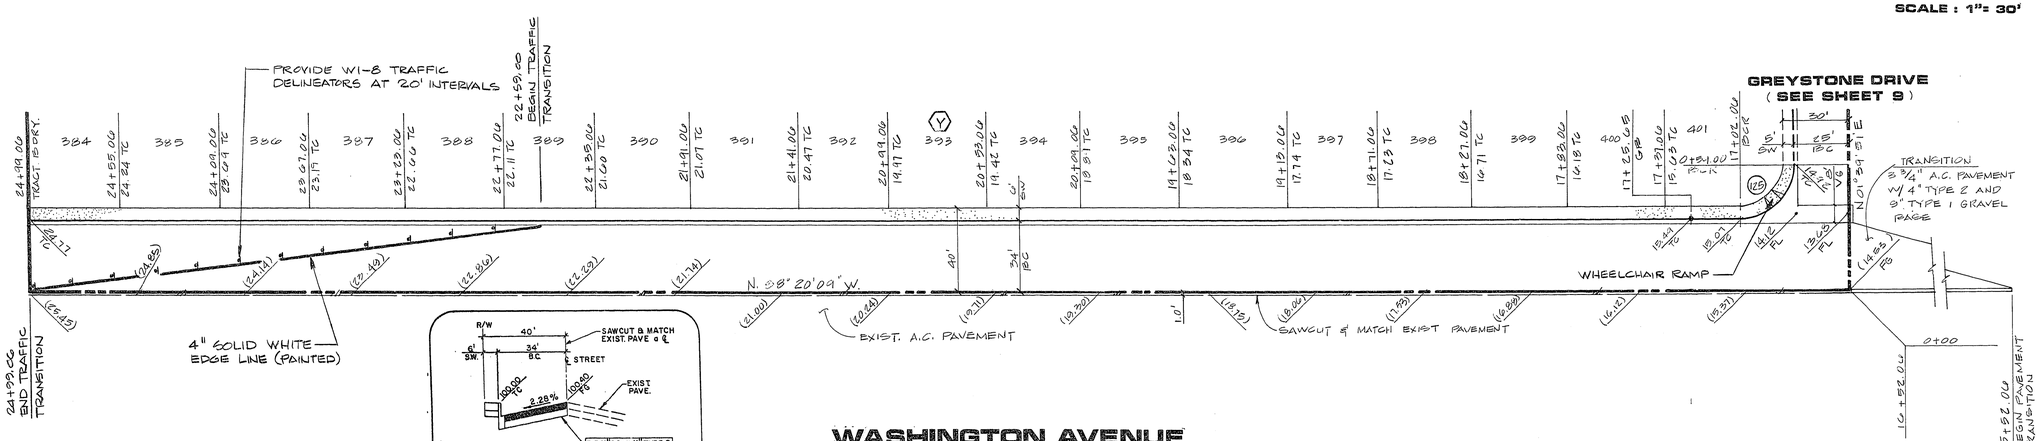

WASHINGTON AVENUE

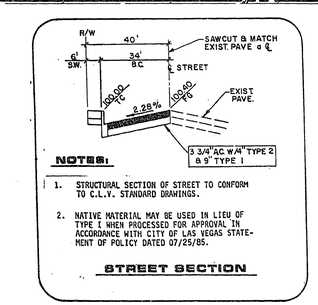

NOTES:

1. STRUCTURAL SECTION OF STREET TO CONFORM TO C.L.V. STANDARD DRAWINGS.
2. NATIVE MATERIAL MAY BE USED IN LIEU OF TYPE I WHEN PROCESSED FOR APPROVAL IN ACCORDANCE WITH CITY OF LAS VEGAS STATEMENT OF POLICY DATED 07/25/85.

STREET SECTION

BCR CURVE DATA

NO	Δ	R	L	T
128	90°-00'-00"	25.00	39.27	25.00

REV	DATE	DESCRIPTION

RECOMMENDED: LEONARDO V. MEDINA
TITLE: REC NO.
DATE: 10/1/86

G.C. WALLACE, INC.
Engineering/Architecture
1555 SOUTH RAINBOW BLVD./LAS VEGAS, NEVADA 89102

LEWIS HOMES OF NEVADA
LEWIS HOMES - RAINBOW VISTA NO. 5
WASHINGTON AVENUE

APPROVAL
CLV CHIEF LAND DEVELOPMENT — DATE 10-24-86

SHEET 8 OF 14 SHEETS

JOB NO. 487.550

8184 DIETERICH-POST 6532B

95-7-40 107Y-2032-5