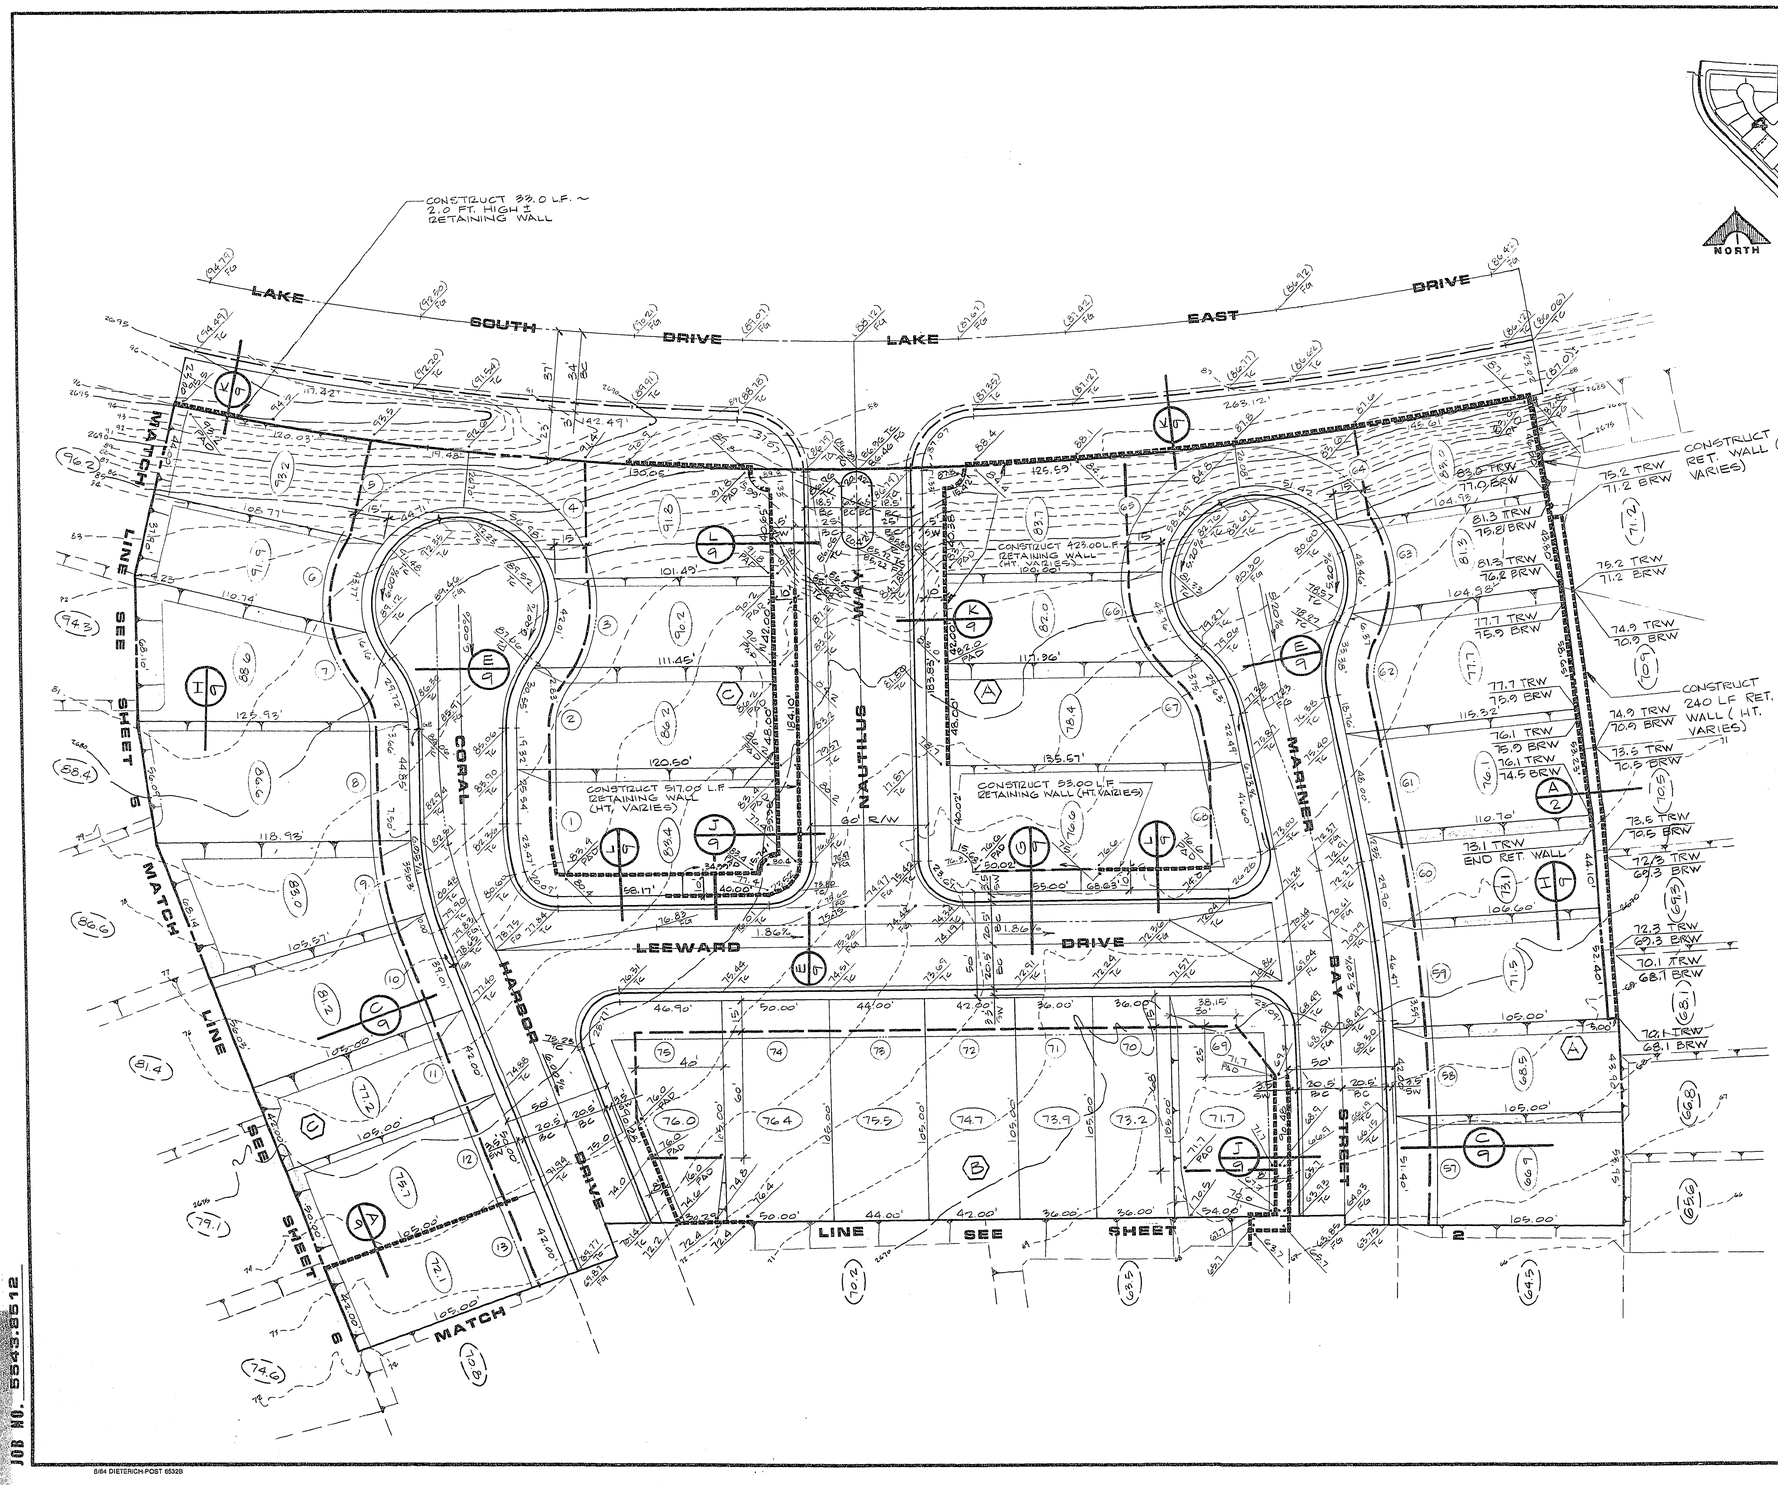

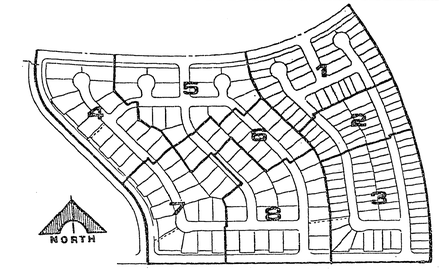

KEY MAP

LEGEND

(1)	LOT NUMBER
(1)	BLOCK NUMBER
59.0	PAD ELEVATION
(59.0)	EXISTING PAD ELEVATION
[59.0]	FUTURE PAD ELEVATION
57.10 F.G.	FINISHED GRADE
(57.10)	EXISTING ELEVATION
[57.10]	FUTURE ELEVATION
57.1	ROUGH GRADE ELEVATION
57.10 T.C. OR F.G.	GRADE BREAK
	2:1 SCARP
	DITCH OR SWALE
56	EXISTING CONTOUR

ENGINEER'S CERTIFICATE

I HEREBY CERTIFY THAT THESE PLANS AND/OR SPECIFICATIONS COMPLY WITH F.H.A. OBJECTIVES, MINIMUM PROPERTY STANDARDS, LOCAL ACCEPTABLE STANDARDS AND REQUIREMENTS, AND REPRESENT THE BEST OF MY PROFESSIONAL JUDGMENT.

LEONARDO W. DELUNA — R.R.E. NO. 3794 — 12/4/85 DATE

APPROVAL

CLV CHIEF LAND DEVELOPMENT AND FLOOD CONTROL — 12-17-85 DATE

REV	DATE	DESCRIPTION
1	4/10/86	REVISED MEDIAN ISLAND LENGTH

C.L.V. K.J.J.

RECOMMENDED: LEONARDO W. DELUNA

3794 — R.E. NO.

12/4/85 — DATE

G.C. WALLACE
Consulting Engineers, inc.
1555 South Rainbow Blvd. • Las Vegas, Nevada 89102 • 383-1200

LEWIS HOMES OF NEVADA
LEWIS HOMES - LAKESIDE NO. 1

GRADE STAKING PLAN

SHEET 1 OF 3 SHEETS

JOB NO. 5543B512

8/84 DIETERICH-POST 65328

87-17-149 (Grdg.) 107Y-2033