102230

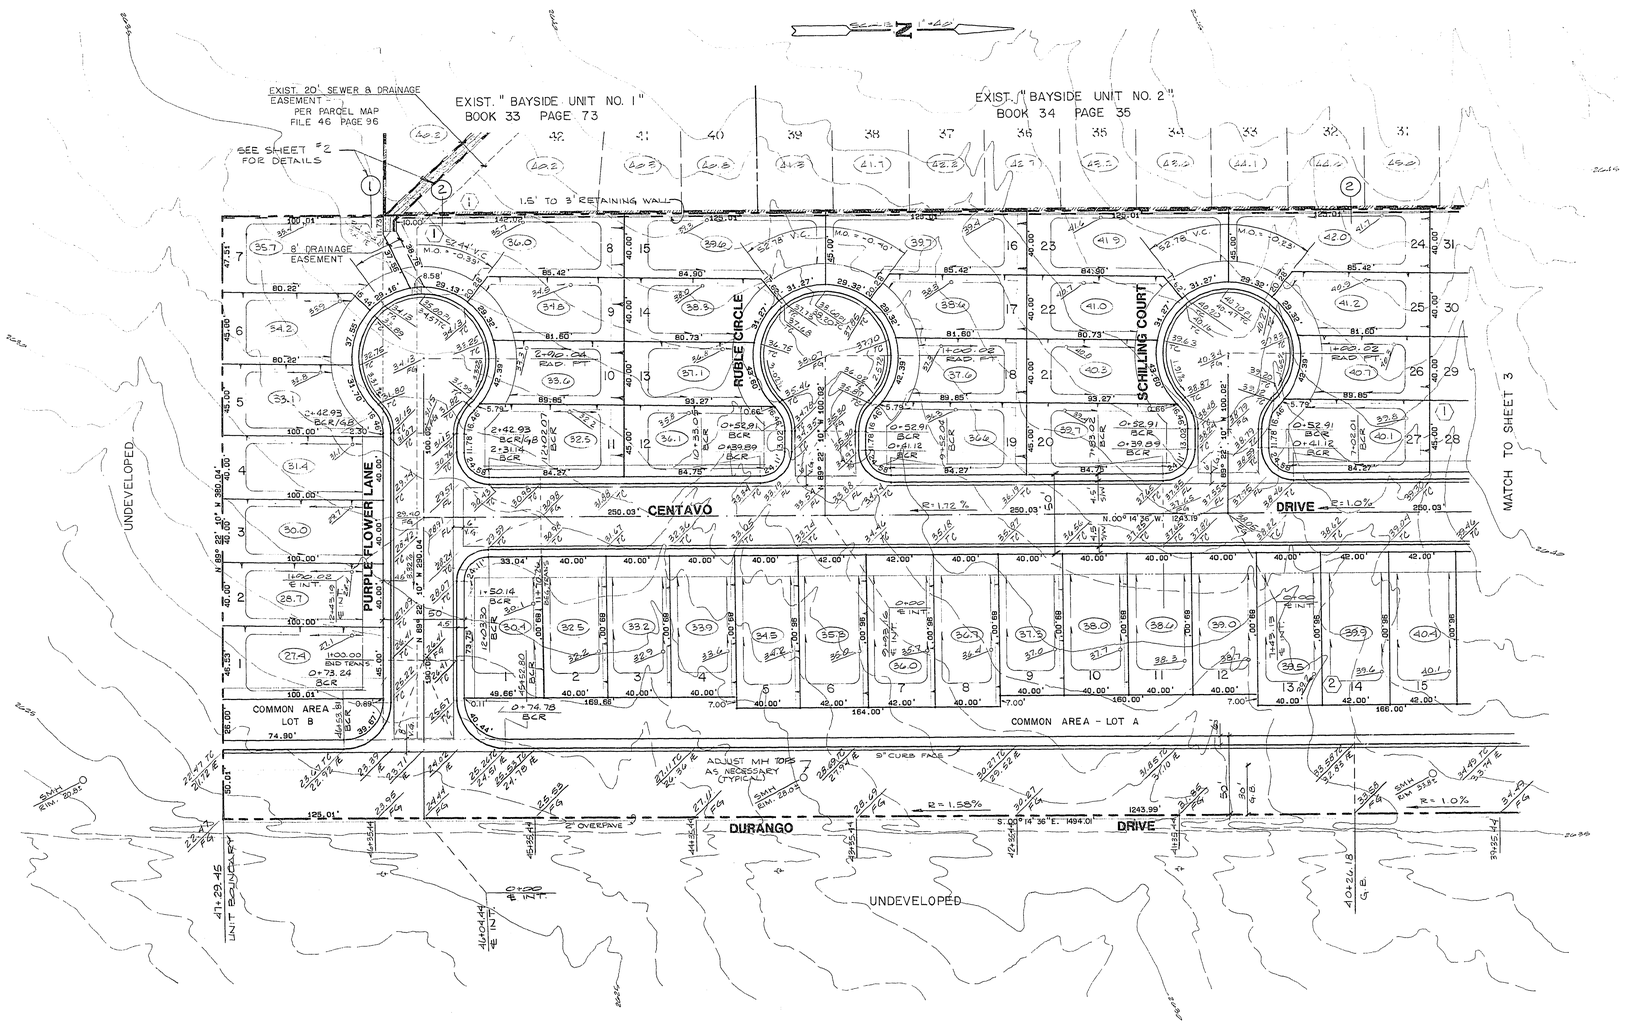

REVISION:			
REV.	DATE	BY	

ESI ENGINEERS & SURVEYORS INC.

SUBMITTED BY: PAUL E. VALPONE

TITLE: ROUGH GRADING PLAN

PROJECT: LOS LAGOS

WO NO.	4072
BY	RPF
DATE	1/87
SCALE	1" = 40'

SHEET 4 OF 13 SHEETS

3-23-87

CLV CHIEF LAND DEVELOPMENT — DATE

107Y-2034